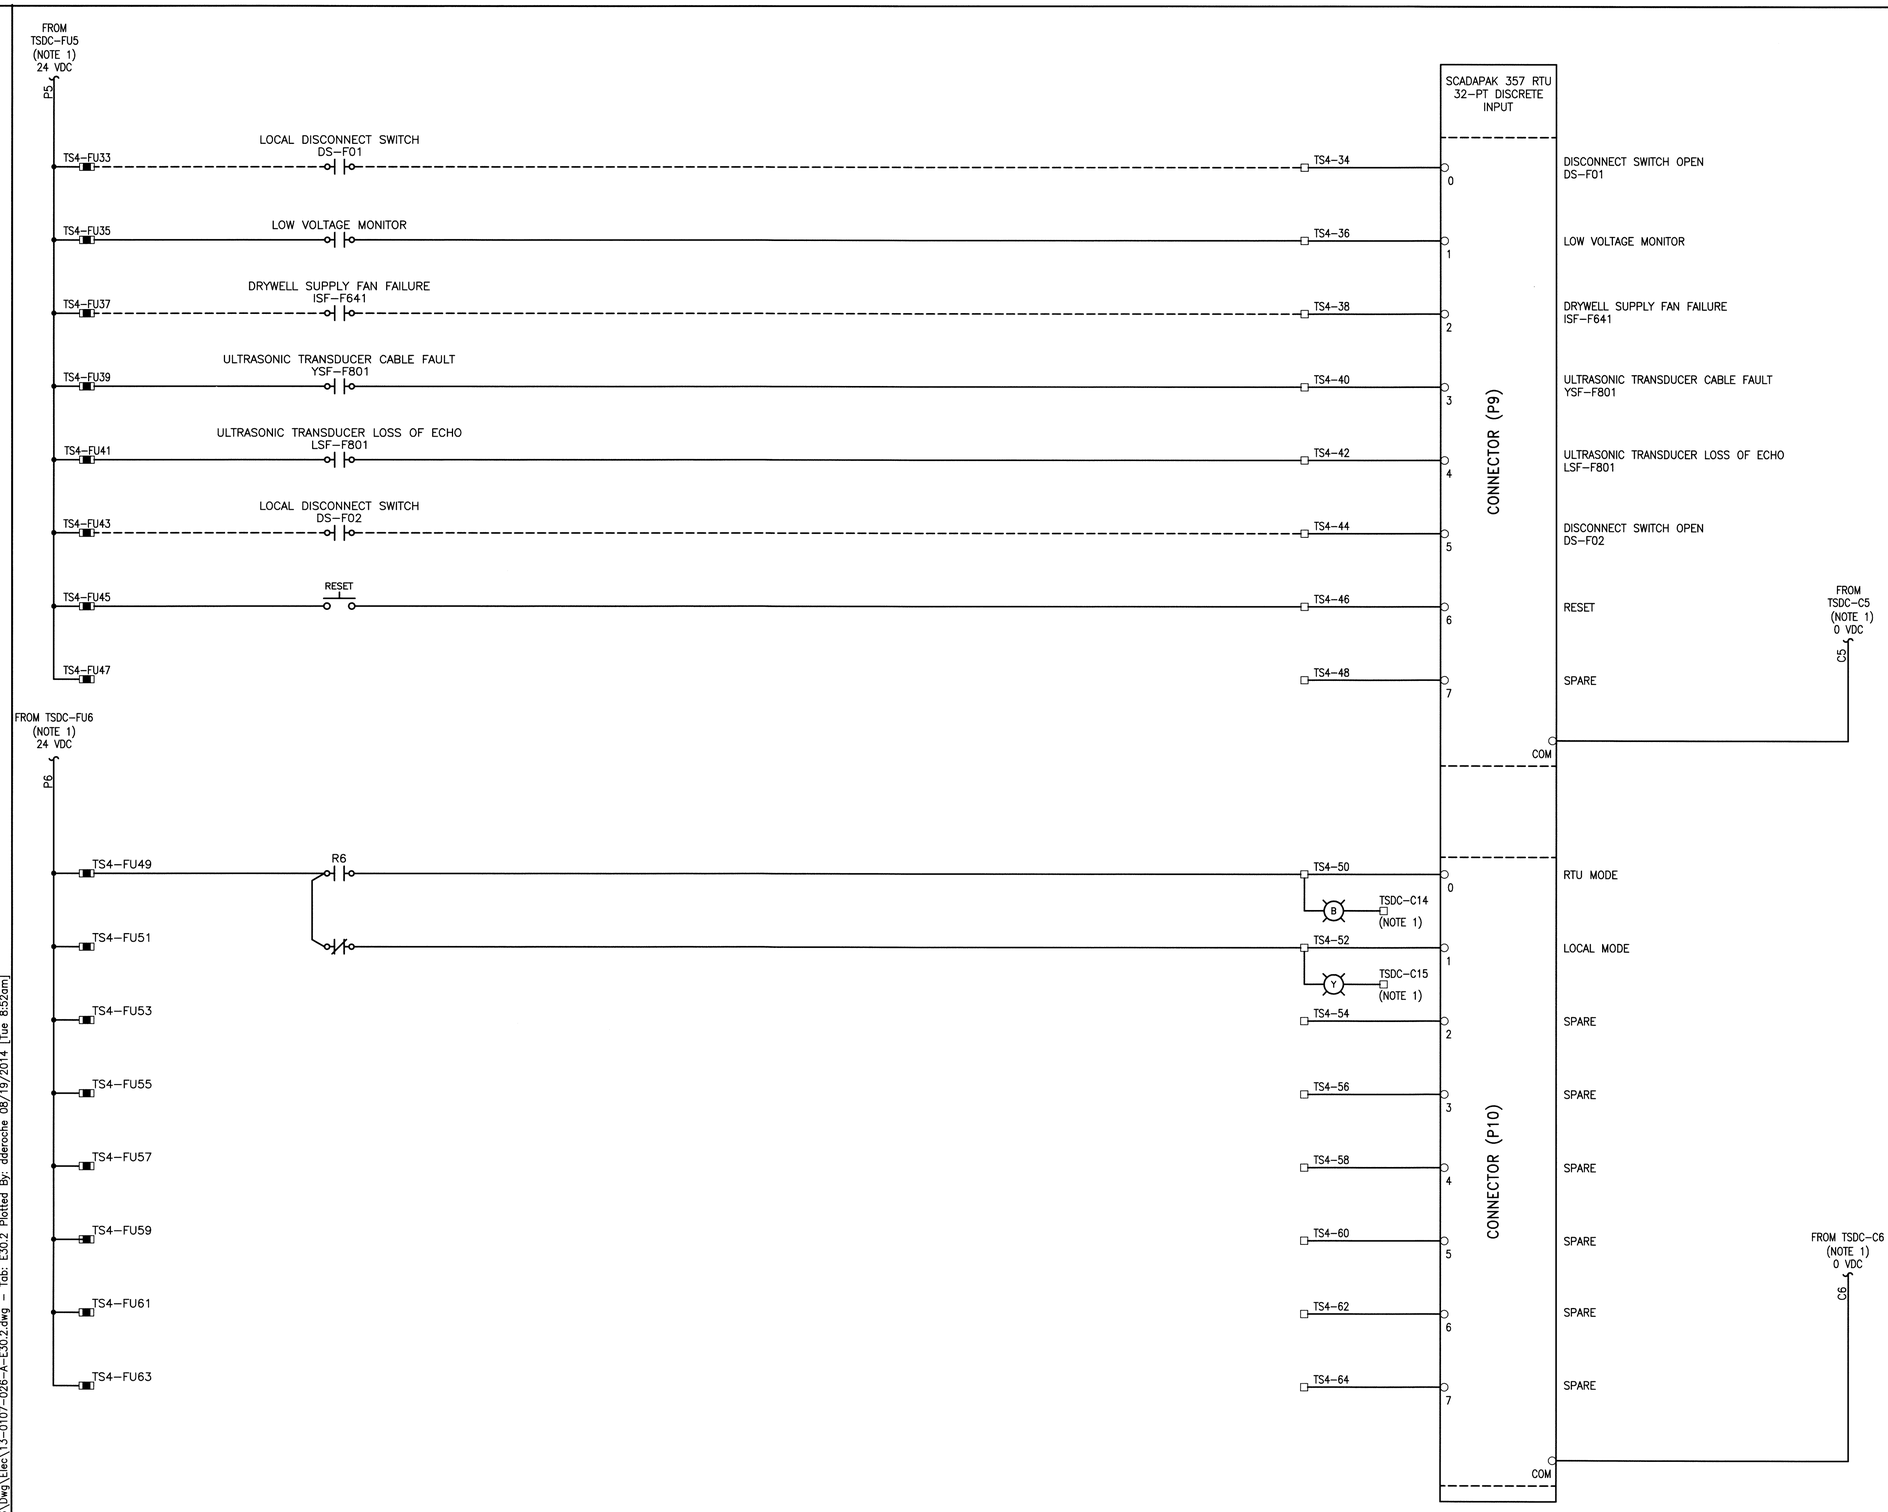

NOTES:

1. REFER TO DRAWING 1-0115F-E0009-001 (A-E21) FOR ADDITIONAL DETAILS.
2. FINAL TERMINAL BLOCK NUMBERS FOR TERMINALS ON TERMINAL STRIP TS4 SHALL BE DETAILED ON SHOP DRAWINGS.

LEGEND:

- PANEL WIRING
- FIELD WIRING
- RTU TERMINAL
- STARTER TERMINAL
- FUSED TERMINAL

APEGM
Certificate of Authorization
KGS Group
No. 245

NO.	REVISIONS	DATE	BY
	FIELD BOOK #:		
	POSTED TO LBIS		
0	ISSUED FOR CONSTRUCTION	14/08/18	AP

KGS GROUP CONSULTING ENGINEERS

DESIGNED BY	DDW/MAM	CHECKED BY	
DRAWN BY	GCN	APPROVED BY	
HOR. SCALE	N.T.S.	RELEASED FOR CONSTRUCTION	
VERTICAL			
DATE	2014 01 17	DATE	

ENGINEER'S SEAL
PROVINCE OF MANITOBA
A.R.D. PAWLIKEWICH
Member
23235
REGISTERED PROFESSIONAL ENGINEER

A-E30.2

Winnipeg
THE CITY OF WINNIPEG
WATER AND WASTE DEPARTMENT

FLOOD PUMPING STATION UPGRADES
ASSINIBOINE STATION
ELECTRICAL
RTU PANEL 5606 I/O BOARD NO.1
DISCRETE INPUTS

SHEET 2 OF 2
CITY DRAWING NUMBER
1-0115F-E0015-002

CW-9-M564-1

FileName: P:\Projects\2013\13-0107-026\Dwg\Elec\13-0107-026-A-E30.2.dwg - Tab: E30.2 Plotted By: dderoche 08/19/2014 [Tue 8:52am]