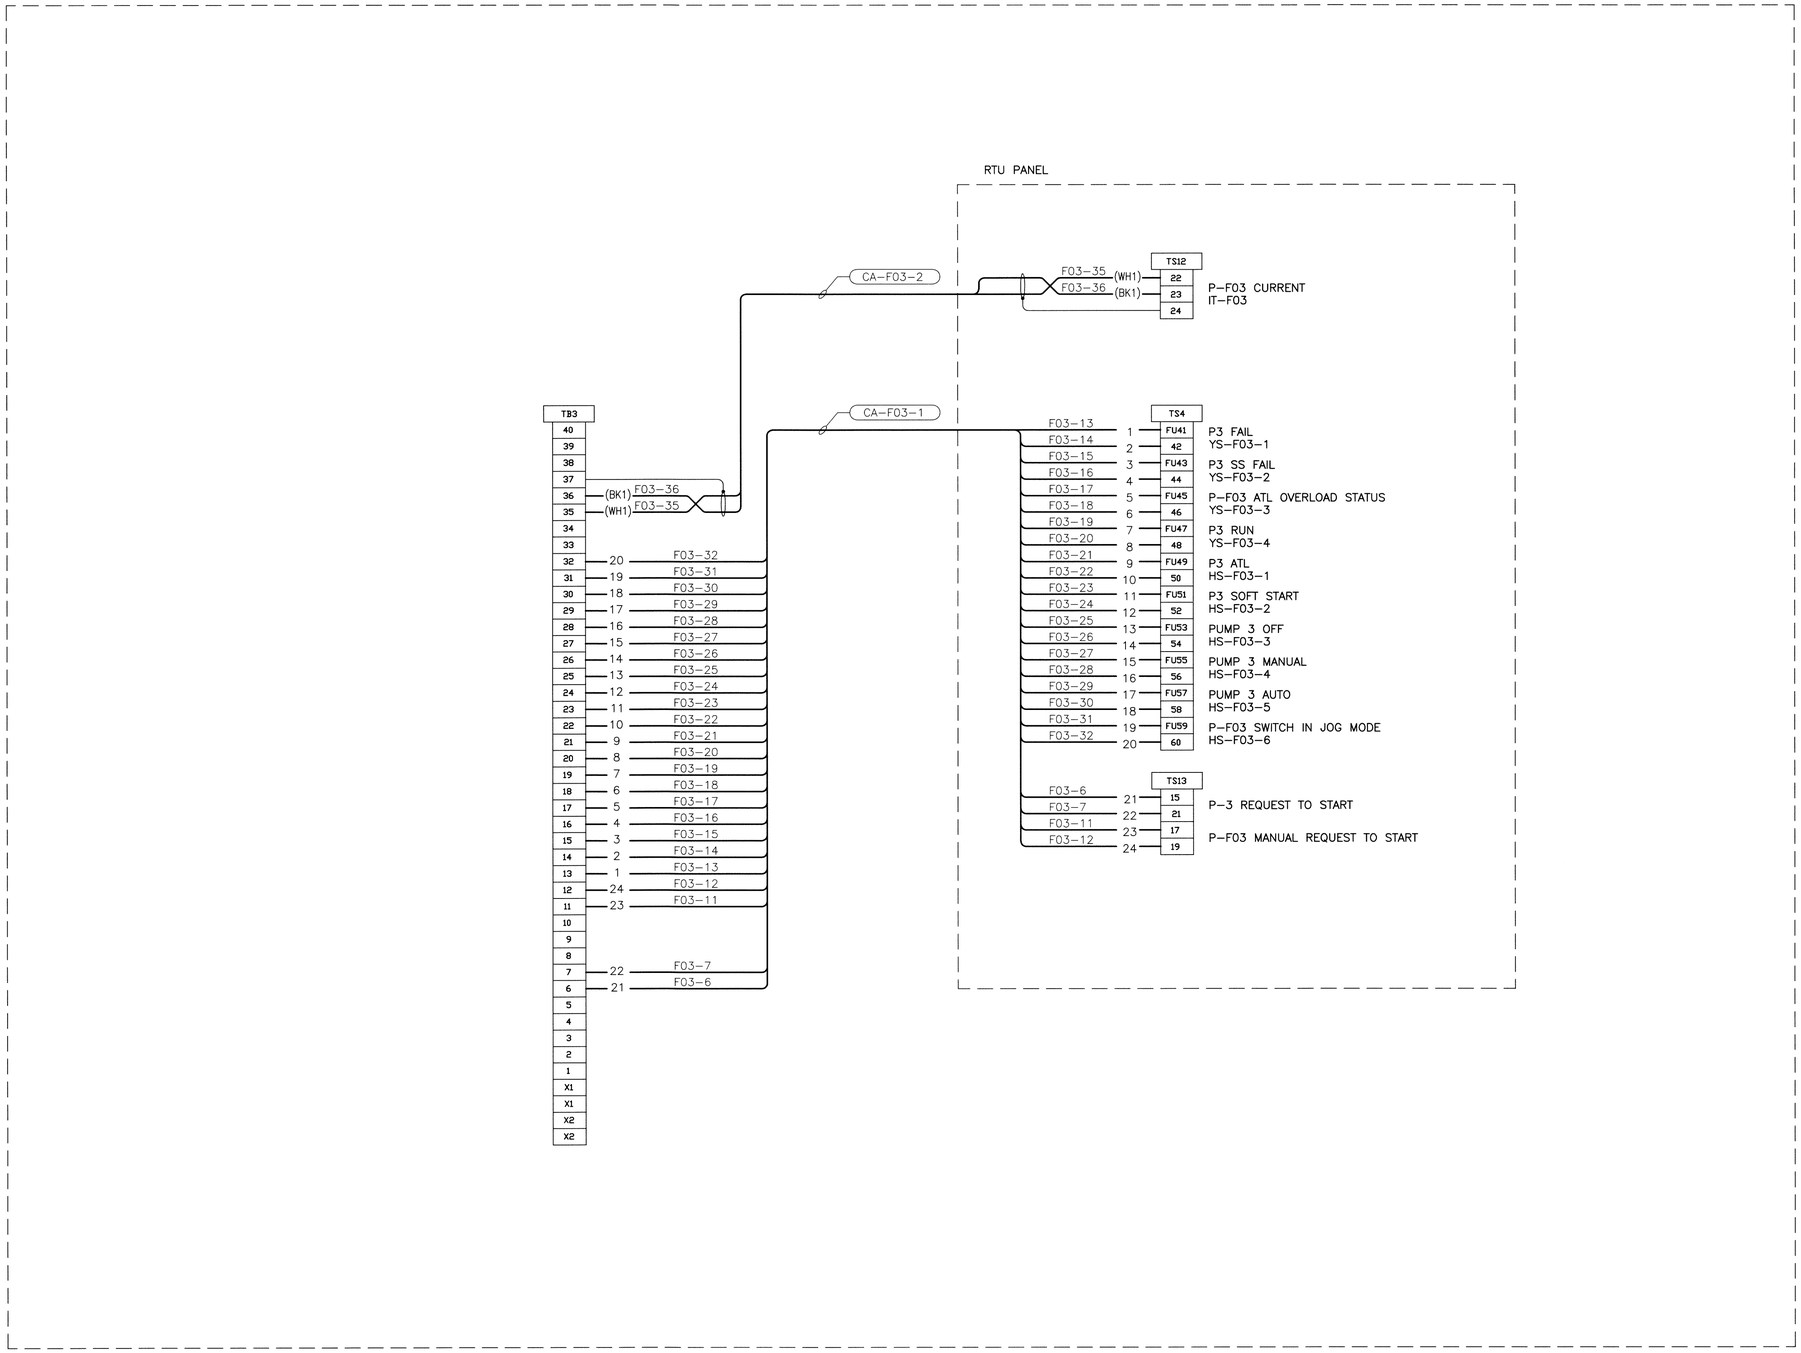

NOTES:

1. –

APEGM
Certificate of Authorization
KGS Group
No. 245

NO.	REVISIONS	DATE	BY
0	ISSUED FOR CONSTRUCTION	14/08/18	AP

FIELD BOOK #:

POSTED TO LBIS

KGS GROUP CONSULTING ENGINEERS

DESIGNED BY	DDW/MAM	CHECKED BY	
DRAWN BY	GCN	APPROVED BY	
HOR. SCALE	N.T.S.	RELEASED FOR CONSTRUCTION	
VERTICAL	N.T.S.		
DATE	2014 03 05	DATE	

ENGINEER'S SEAL

PROVINCE OF MANITOBA
A.R.P. PAWLIKEWICH
Member
23236
REGISTERED PROFESSIONAL ENGINEER

M-E06.2

Winnipeg

THE CITY OF WINNIPEG
WATER AND WASTE DEPARTMENT

FLOOD PUMPING STATION UPGRADES
MARION STATION
ELECTRICAL
FLOOD PUMP P-F03
SCHEMATIC/WIRING DIAGRAM

SHEET 2 OF 2
CITY DRAWING NUMBER
1-0159F-E0008-002

CW-9-M564-1

FileName: P:\Projects\2013\13-0107-026\Dwg\Elec\13-0107-026-M-E06.1-6.2.dwg – Tab: M-E06.2 Plotted By: dderoche 08/19/2014 [Tue 8:45am]