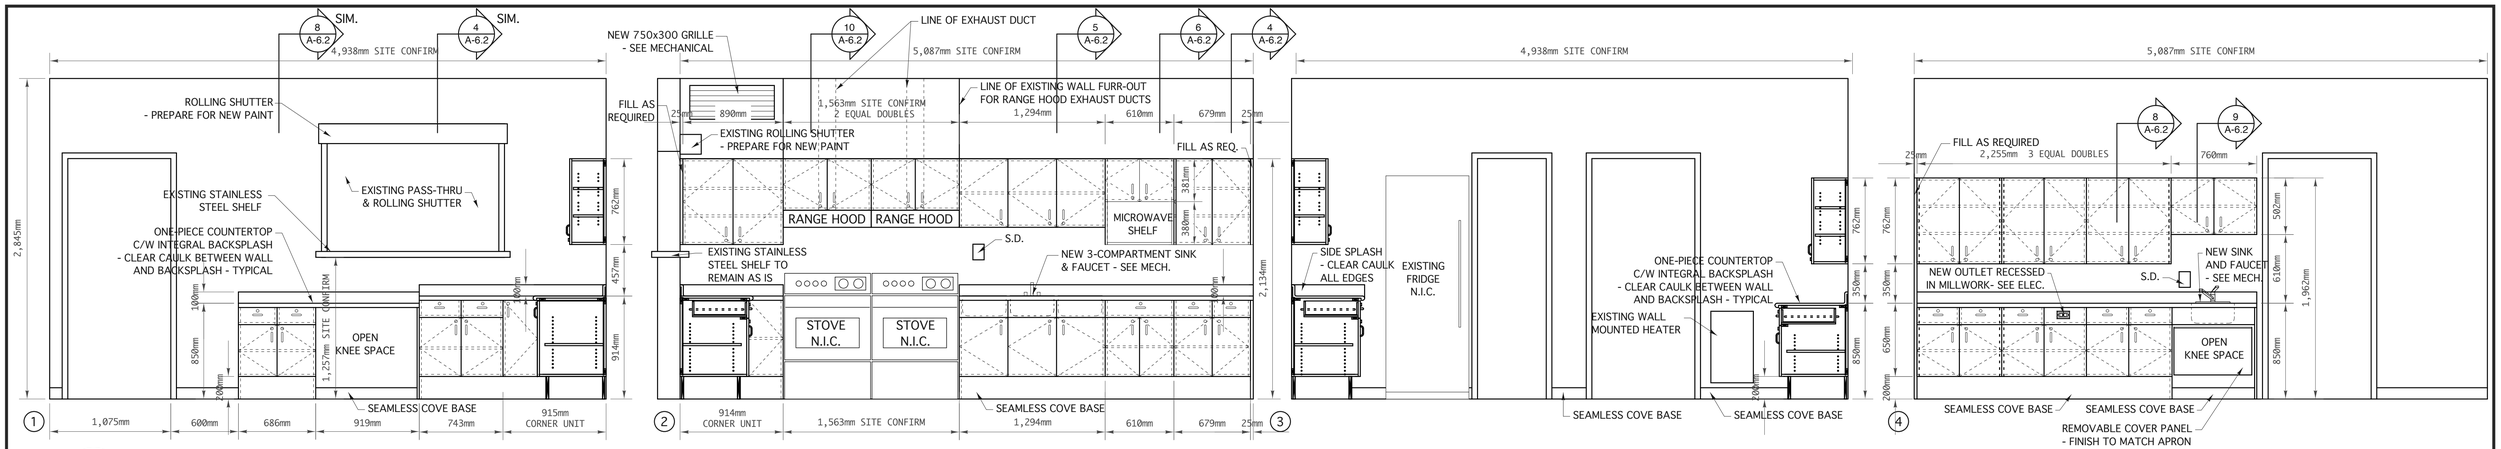

2 / A-6.1 KITCHEN M08 ELEVATIONS

SCALE 1:25

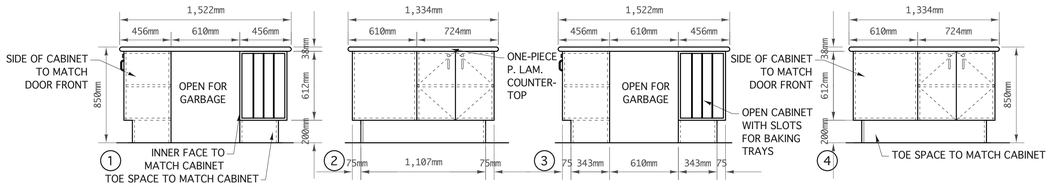

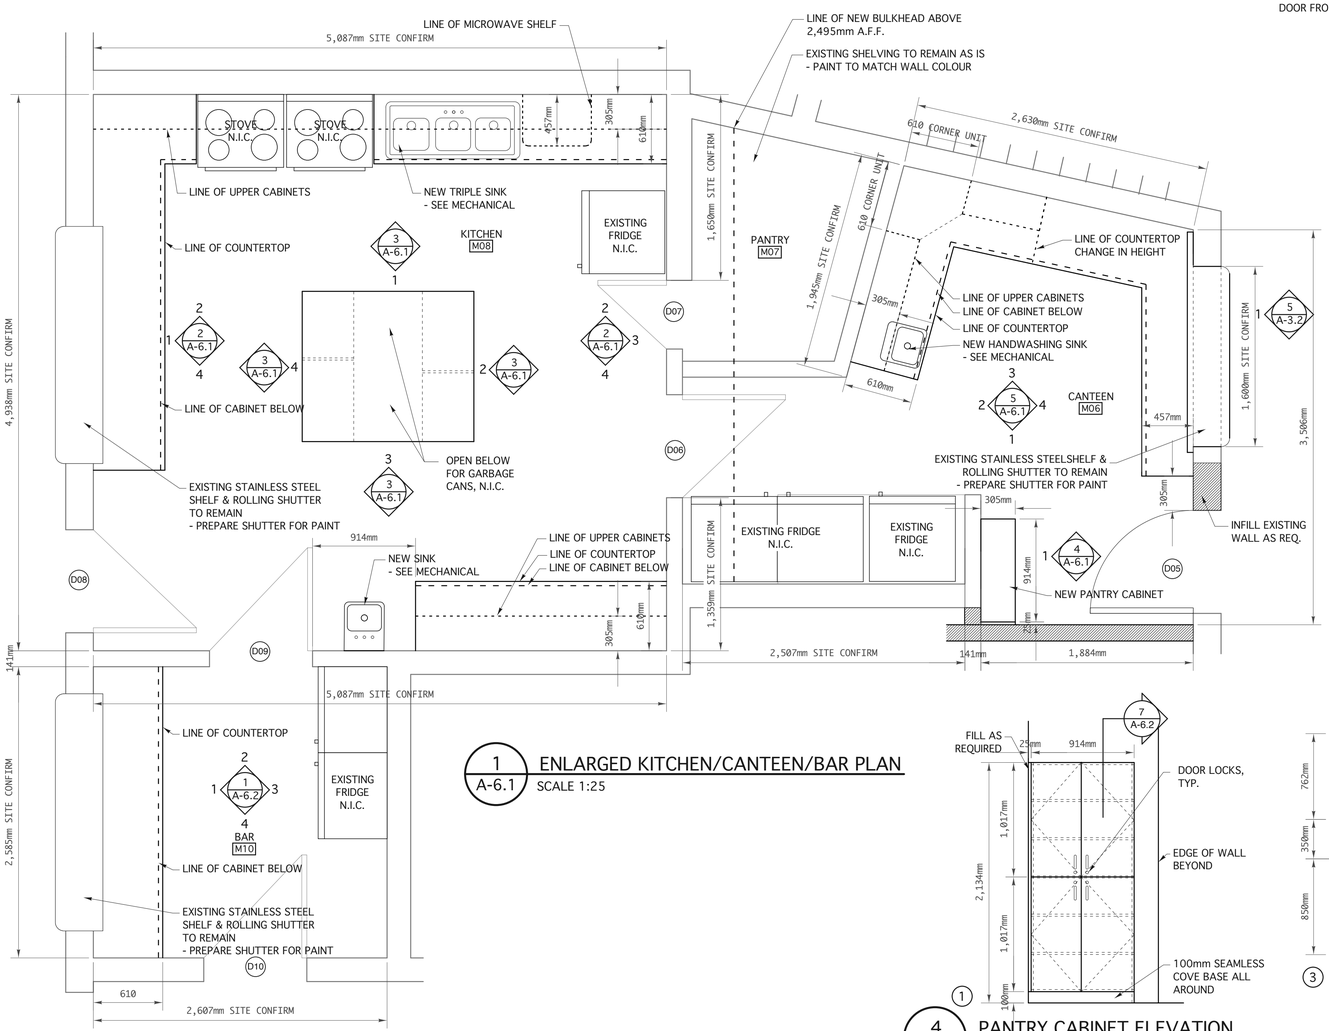

1 / A-6.1 ENLARGED KITCHEN/CANTEEN/BAR PLAN

SCALE 1:25

4 / A-6.1 PANTRY CABINET ELEVATION

SCALE 1:25

3 / A-6.1 KITCHEN M08 ISLAND ELEVATIONS

SCALE 1:25

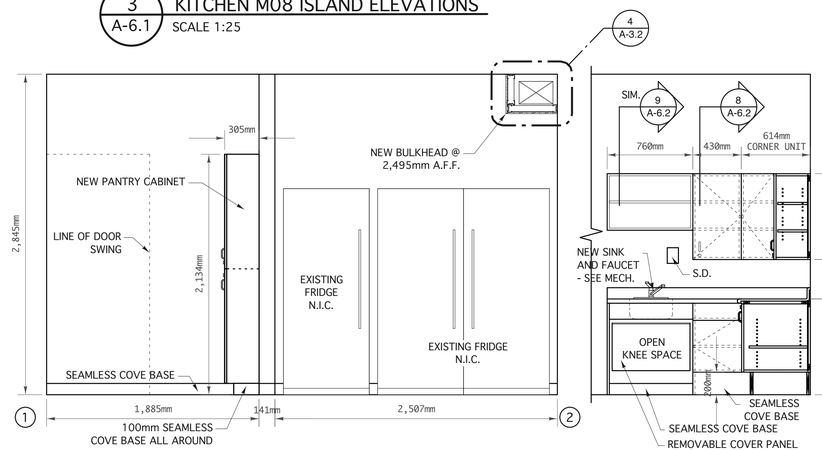

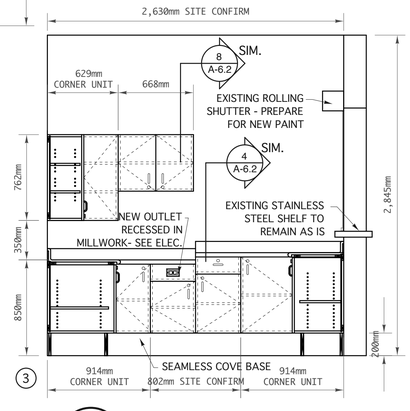

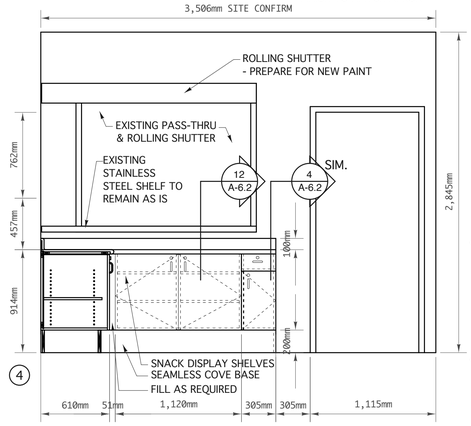

5 / A-6.1 CANTEEN M06 ELEVATIONS

SCALE 1:25

revision

The drawings, specifications, revisions, addendums, and clarifications, must be read as a whole. Errors and omissions due to separation of the documents by the general contractor become the responsibility of the same.

This drawing must not be scaled.

The general Contractor must verify all dimensions, datums and levels prior to commencement of work. All errors and omissions must be reported immediately to the Architect.

Variations and modifications to work shown on this drawing shall not be carried out without written permission from the Architect.

PROVINCE OF MANITOBA — HAROLD D. FUNK ARCHITECT — APPROVED ARCHITECTURAL CORPORATION

PROVINCE OF MANITOBA — HAROLD D. FUNK — REGISTERED ARCHITECT

harold funk architect inc.

Harold Funk Architect Inc.
Architecture and Urban Design

401-55 Donald Street, Winnipeg, Manitoba R3C 1L8
T (204) 943-5087 info@funkarchitect.com
F (204) 949-9231 funkarchitect.com

project

WESTON MEMORIAL COMMUNITY CENTRE - RENOVATION PROJECT
WINNIPEG, MANITOBA

sheet title

ENLARGED KITCHEN PLANS & ELEVATIONS

BID OPPORTUNITY #: 824-2014

project number:	14-004	**drawing number:**	A-6.1
scale:	AS SHOWN		
drawn by:	J.R.		
approved by:	H.F.		
date:	SEPT. 30, 2014		