WO 103-84

A 1 4 CUT OFF EXISTING SERVICE
SCALE 1:100

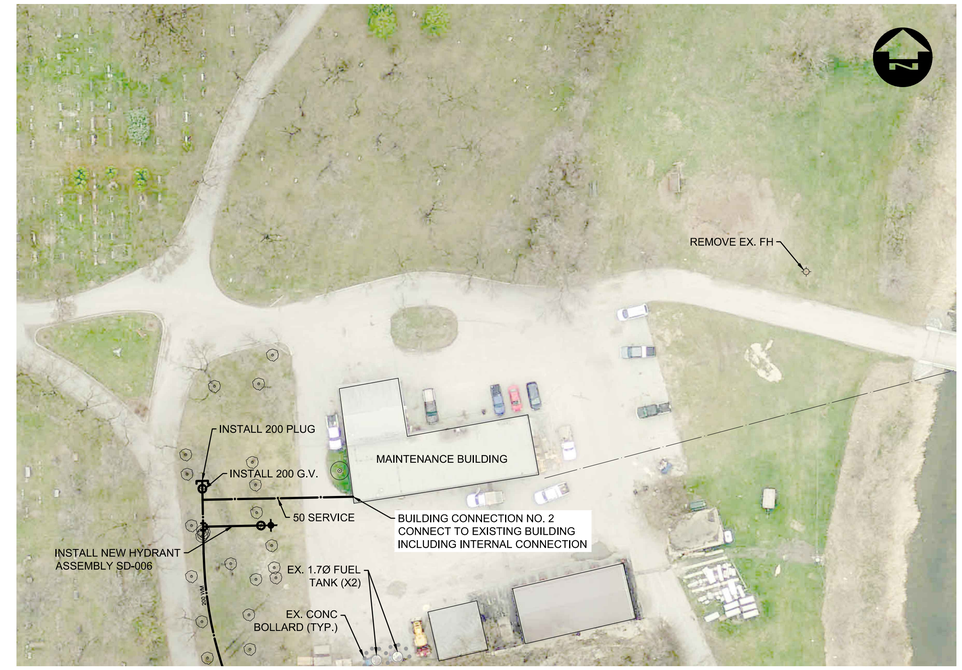

D 1 4 EXISTING FIRE HYDRANT LOCATION
SCALE 1:500

B 2 4 TIE IN EXISTING
SCALE 1:100

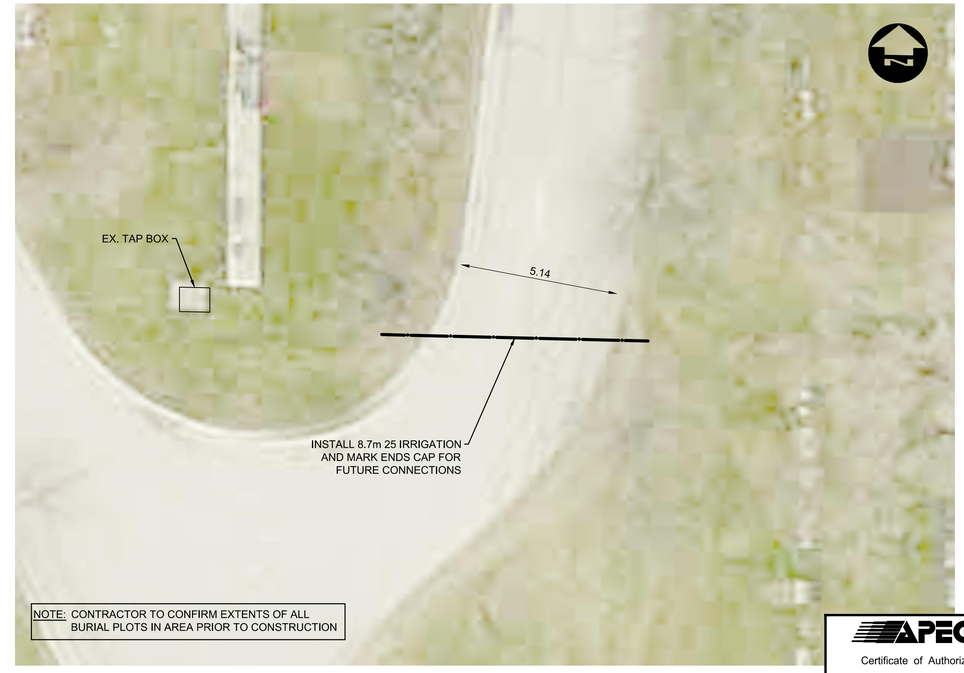

NOTE: CONTRACTOR TO CONFIRM EXTENTS OF ALL BURIAL PLOTS IN AREA PRIOR TO CONSTRUCTION

C 4 4 OPTIONAL IRRIGATION LINE INSTALL
SCALE 1:100

APEGM
Certificate of Authorization
Dillon Consulting Limited (MB)
No. 1789 **Date:** AUG 25, 2014

METRIC

WHOLE NUMBERS INDICATE MILLIMETRES
DECIMALIZED NUMBERS INDICATE METRES

EXISTING	LEGEND-PLAN	PROPOSED	EXISTING	LEGEND-PLAN	PROPOSED	EXISTING	LEGEND-PROFILE	PROPOSED
150 mm W.M.	WATERMAIN	150 mm W.M.		HYDRO		150 mm W.M.	WATERMAIN	150 mm W.M.
	HYDRANT			M.T.S.			HYDRANT	
	VALVE			CONCRETE			VALVE	
300 mm L.D.S.	LAND DRAINAGE SEWER	300 mm L.D.S.		ASPHALT		300 mm L.D.S.	LAND DRAINAGE SEWER	300 mm L.D.S.
250 mm W.W.S.	WASTE WATER SEWER	250 mm W.W.S.		PROPERTY LINE		250 mm W.W.S.	WASTE WATER SEWER	250 mm W.W.S.
	MANHOLE			SURVEY BAR			℄ PROFILE	
	CATCH BASIN			SERVICE VALVE			NORTH/WEST GUTTER	
	CURB INLET			TREE			SOUTH/EAST GUTTER	
	JUNCTIONS			LIGHT STANDARD			BURIAL PLOT EXTENTS	
	CULVERT			FENCE				
	GAS			GUY ANCHOR				

UNDERGROUND STRUCTURES

DERRICK SAEDAL 07/8/20
SUPV. U/G STRUCTURES COMMITTEE DATE

NOTE:
LOCATION OF UNDERGROUND STRUCTURES AS SHOWN ARE BASED ON THE BEST INFORMATION AVAILABLE. BUT NO GUARANTEE IS GIVEN THAT ALL EXISTING UTILITIES ARE SHOWN OR THAT THE GIVEN LOCATIONS ARE EXACT; CONFIRMATION OF EXISTENCE AND EXACT LOCATION OF ALL SERVICES MUST BE OBTAINED FROM THE INDIVIDUAL UTILITIES BEFORE PROCEEDING WITH CONSTRUCTION.

B.M. ELEV. CWBM 23-019, 235.815 m, S.E. COR. NOTRE DAME AVE. & AIRPORT RD.

NO.	REVISIONS	DATE	BY

DESIGNED BY W.P.N.
DRAWN BY A.R.O.
CHECKED BY R.T.P.
APPROVED BY W.P.N.
HOR. SCALE AS NOTED
VERTICAL -
DATE AUGUST 25, 2014

DILLON CONSULTING

RELEASED FOR CONSTRUCTION
DATE

ENGINEER'S SEAL
PROVINCE OF MANITOBA
ORIGINAL SIGNED BY
W.P. NAIRN
02/14/2012
Member 34277
REGISTERED PROFESSIONAL ENGINEER
8/28/14

CONSULTANT PROJECT NO.
14-9317

Winnipeg

THE CITY OF WINNIPEG
PLANNING, PROPERTY AND DEVELOPMENT DEPARTMENT

BROOKSIDE CEMETERY WATER SERVICE RENEWALS DETAILS

CITY DRAWING NUMBER D-13672
SHEET 4 OF 4

BID OPPORTUNITY 829-2014

40DILLON ACAD FILE: G:\CAD\149317\02-Civil\01-Contract\Current\149317-C1.dwg 5/30/2014