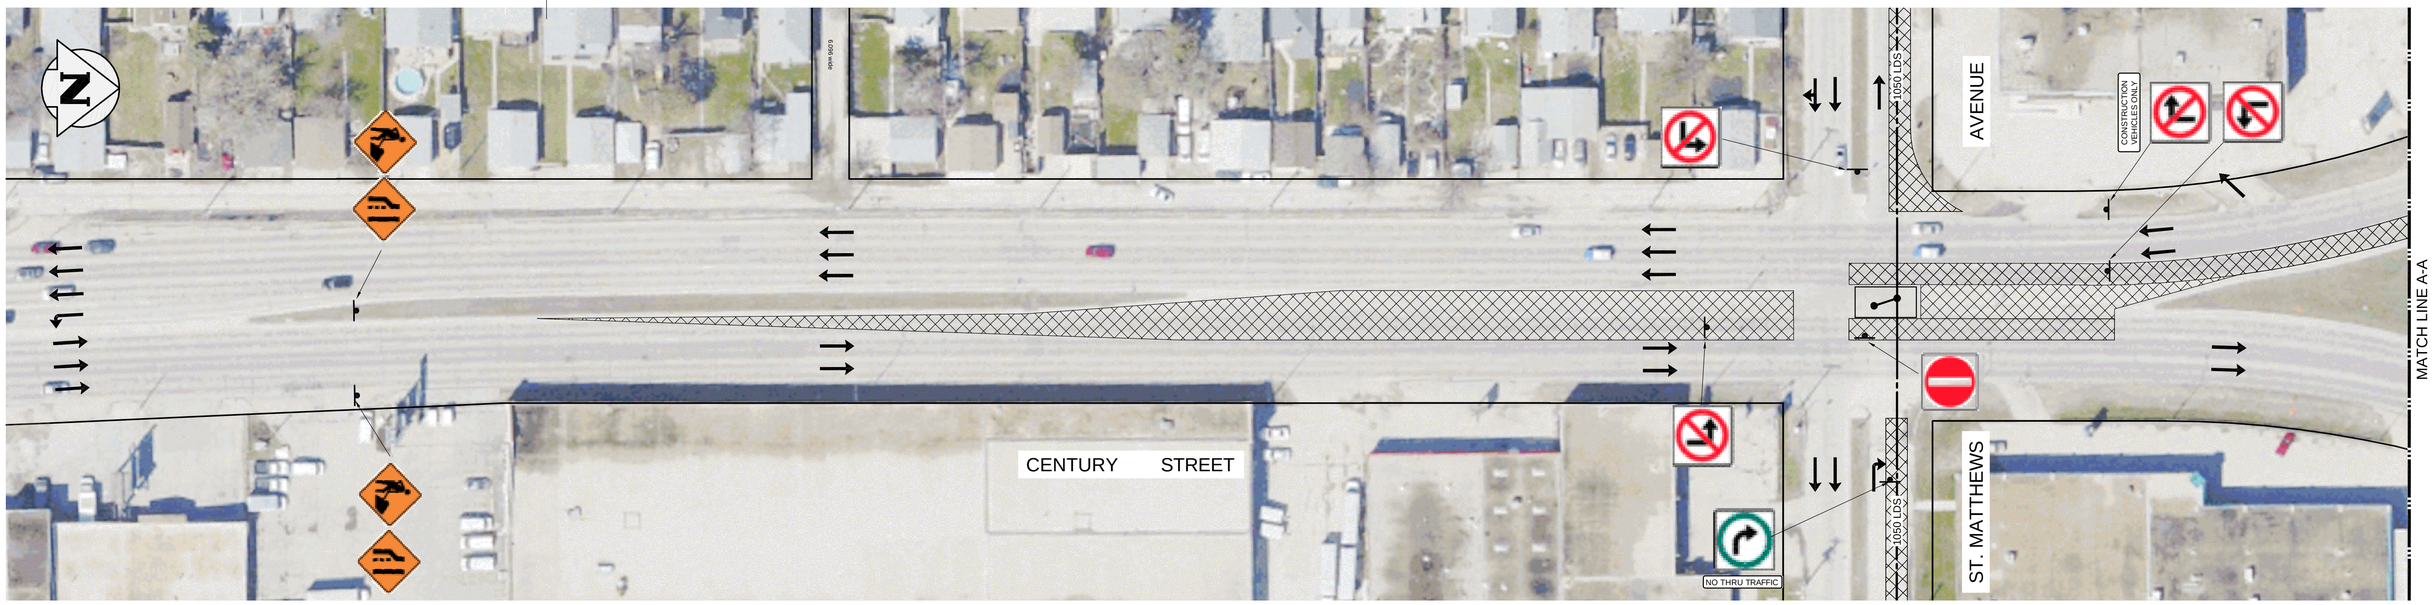

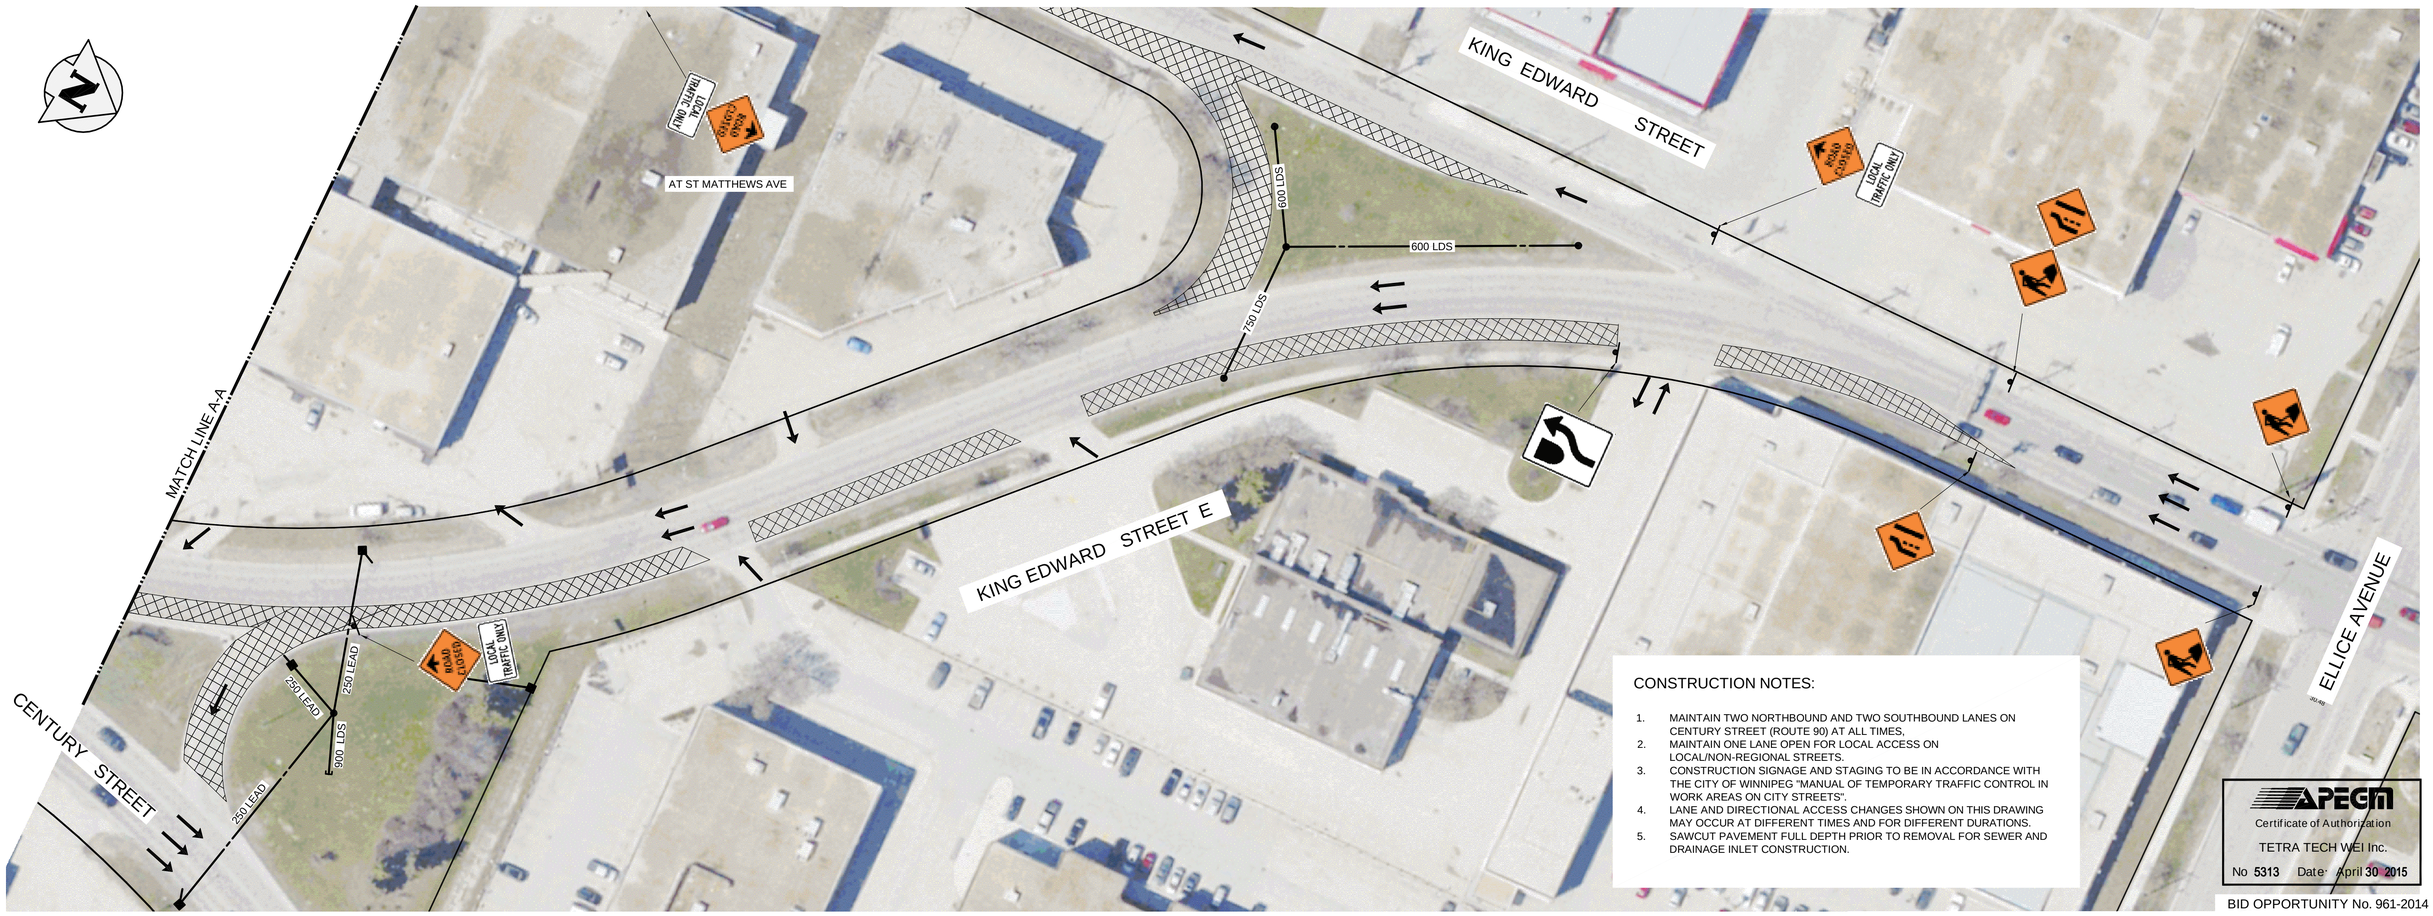

BID OPPORTUNITY No. 961-2014

EXISTING	LEGEND-PLAN	PROPOSED	EXISTING	LEGEND-PLAN	PROPOSED	EXISTING	LEGEND-PLAN	PROPOSED
				LAND DRAINAGE SEWER	300 LDS		LANE CLOSURE	
				COMBINED SEWER	300 CS	→	TRAFFIC FLOW	→
				MANHOLE	●		POLY POST	•
				CATCHBASIN	■		SIGN POST	
				PROPERTY LINE				

LOCATION APPROVED
UNDERGROUND STRUCTURES

SUPV. U/G STRUCTURES COMMITTEE DATE

NOTE:
LOCATION OF UNDERGROUND STRUCTURES AS SHOWN ARE BASED ON THE BEST INFORMATION AVAILABLE. BUT NO GUARANTEE IS GIVEN THAT ALL EXISTING UTILITIES ARE SHOWN OR THAT THE GIVEN LOCATIONS ARE EXACT. CONFIRMATION OF EXISTENCE AND EXACT LOCATION OF ALL SERVICES MUST BE OBTAINED FROM THE INDIVIDUAL UTILITIES BEFORE PROCEEDING WITH CONSTRUCTION.

B.M. CITY OF WINNIPEG 38-069
ELEV. 233.792m

NO.	REVISIONS	DATE	BY
01	ISSUED FOR TENDER	14.10.16	GAC
00	ISSUED FOR APPROVAL	14.10.15	GAC

TETRA TECH

DESIGNED BY	GAC	CHECKED BY	KJM
DRAWN BY	GMD	APPROVED BY	GS
HOR. SCALE:	1 : 500	RELEASED FOR CONSTRUCTION	
VERTICAL:			
DATE	14.10.02	DATE	10-17-14

PROVINCE OF MANITOBA
G. A. CHURCHILL
Member
25653
REGISTERED PROFESSIONAL ENGINEER

CONSULTANT DRAWING NO.
1000120300-DWG-C0151

Winnipeg

THE CITY OF WINNIPEG
WATER AND WASTE DEPARTMENT

FERRY ROAD AND RIVERBEND
COMBINED SEWER RELIEF WORKS
CONTRACT 4

PROPOSED TRAFFIC CONTROL
CENTURY STREET/KING EDWARD STREET E

CITY DRAWING NUMBER
LD-7380

SHEET 9 OF 9

C0409