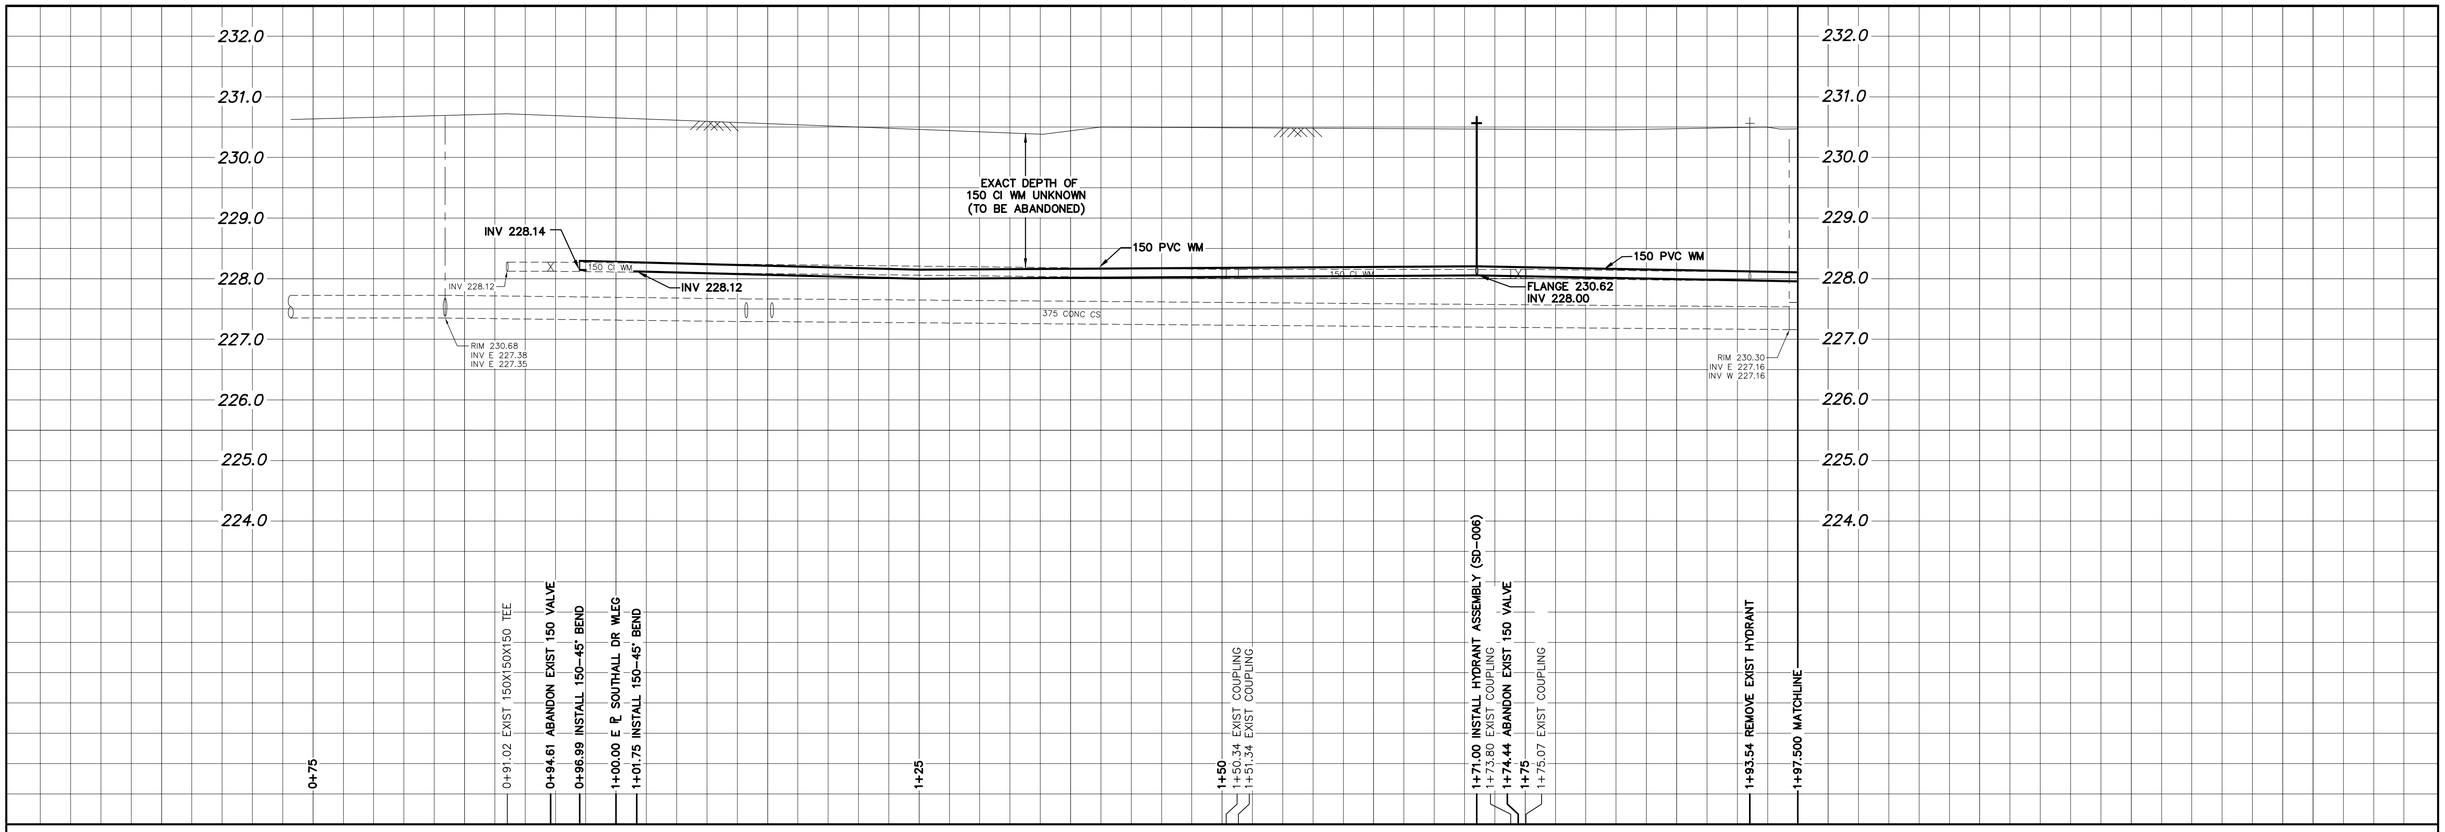

NOTE: CHAINAGES SHOWN ARE ALONG S. ℄ OF MARGARET AVENUE

MARGARET AVENUE

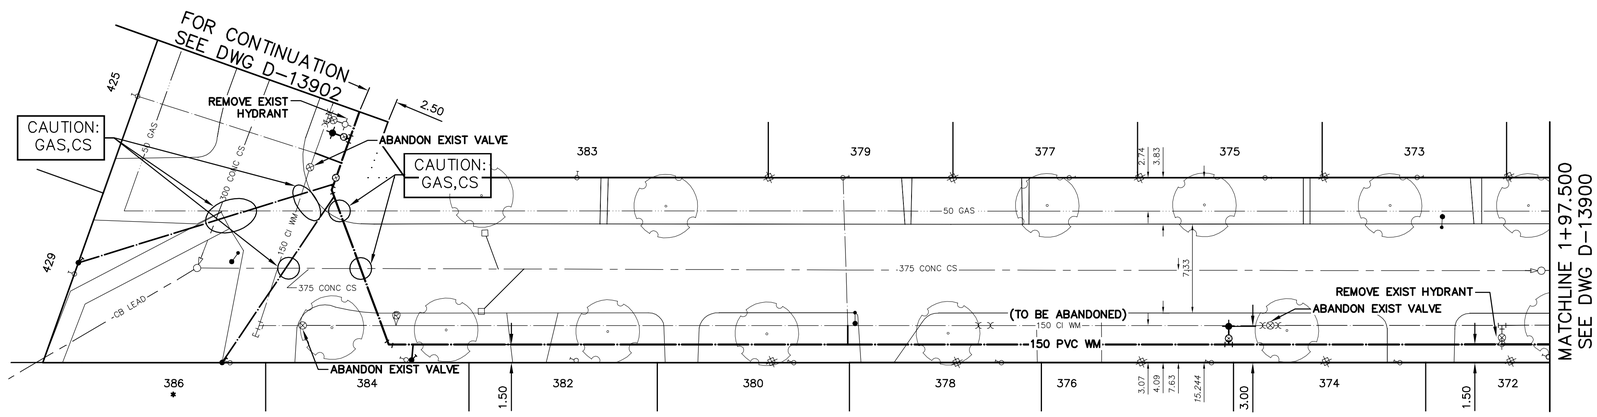

WATER SERVICE INFORMATION

ADDRESS	SIZE (mm) MATERIAL (STREET)	SIZE (mm) MATERIAL (PROP.)	SHORT & LONG MEASUREMENT	CORP. LOCATION	REMARKS
383 MARGARET AV	–	20	9.2 W EL HSE	–	RECONNECT SERVICE
RESIDENTIAL	–	CU	17.24 EEL SOUTHALL DR WLEG		–
379 MARGARET AV	20	20	6.6 W EL HSE	0.4 E OF S/C	RECONNECT SERVICE
RESIDENTIAL	CU	CU	39.18 EEL SOUTHALL DR WLEG		–
377 MARGARET AV	–	20	2.4 W EL HSE	–	RECONNECT SERVICE
RESIDENTIAL	–	CU	57.84 EEL SOUTHALL DR WLEG		–
375 MARGARET AV	–	20	2.3 W EL HSE	–	RECONNECT SERVICE
RESIDENTIAL	–	CU	74.00 EEL SOUTHALL DR WLEG		–
373 MARGARET AV	–	20	4.5 W EL HSE	–	RECONNECT SERVICE
RESIDENTIAL	–	CU	86.55 EEL SOUTHALL DR WLEG		–
* 386 MARGARET AV	–	20	0.4 E EL HSE	–	RENEW SERVICE TO ℄ W 20 CU
RESIDENTIAL	–	CU	11.38 WEL SOUTHALL DR WLEG		
* 384 MARGARET AV	–	20	3.2 W EL HSE	–	RENEW SERVICE TO ℄ W 20 CU
RESIDENTIAL	–	CU	3.14 EEL SOUTHALL DR WLEG		
382 MARGARET AV	–	20	4.9 W EL HSE	–	RECONNECT SERVICE
RESIDENTIAL	–	CU	17.17 EEL SOUTHALL DR WLEG		–
380 MARGARET AV	–	20	2.8 W EL HSE	–	RECONNECT SERVICE
RESIDENTIAL	–	CU	35.12 EEL SOUTHALL DR WLEG		–
378 MARGARET AV	–	20	1.2 W EL HSE	–	RECONNECT SERVICE
RESIDENTIAL	–	CU	52.25 EEL SOUTHALL DR WLEG		–
376 MARGARET AV	–	20	11.7 E WL HSE	–	RECONNECT SERVICE
RESIDENTIAL	–	CU	69.58 EEL SOUTHALL DR WLEG		–
374 MARGARET AV	–	20	1.1 E EL HSE	–	RECONNECT SERVICE
RESIDENTIAL	–	CU	85.12 EEL SOUTHALL DR WLEG		–
372 MARGARET AV	20	20	7.4 E WL HSE	–	RECONNECT SERVICE
RESIDENTIAL	CU	CU	97.36 EEL SOUTHALL DR WLEG		–

* SERVICES TO BE RENEWED TO ℄. ALL OTHERS TO BE RECONNECTED

FOR INDEX SEE D-13898

VALVES TO BE COUNTER-CLOCKWISE TO CLOSE (RED OPERATING NUT)

METRIC
WHOLE NUMBERS INDICATE MILLIMETRES
DECIMALIZED NUMBERS INDICATE METRES

0.0 5.0 10.0 15.0 20.0 25.0

WARNING

IF POWER EQUIPMENT OR EXPLOSIVES ARE TO BE USED FOR EXCAVATION ON THIS PROJECT THE CONTRACTOR MUST:

1) NOTIFY THE GAS COMPANY OF THE PROPOSED LOCATION OF EXCAVATION.

2) TAKE PRECAUTION TO AVOID DAMAGE TO GAS COMPANY INSTALLATIONS.

SEE PROVINCIAL REGULATION 210/72 FOR DETAILS

LOCATION APPROVED
UNDERGROUND STRUCTURES

SUPV. U/G STRUCTURES COMMITTEE — DATE

NOTE:

LOCATION OF UNDERGROUND STRUCTURES AS SHOWN ARE BASED ON THE BEST INFORMATION AVAILABLE BUT NO GUARANTEE IS GIVEN THAT ALL EXISTING UTILITIES ARE SHOWN OR THAT THE GIVEN LOCATIONS ARE EXACT. CONFIRMATION OF EXISTENCE AND EXACT LOCATION OF ALL SERVICES MUST BE OBTAINED FROM THE INDIVIDUAL UTILITIES BEFORE PROCEEDING WITH CONSTRUCTION.

B.M.
ELEV.

CONSTRUCTION COMPLETION DATE: YYYY MM DD

NO.	REVISIONS	DATE	BY

DESIGNED BY	MK	CHECKED BY	SC
DRAWN BY	MA/RS	APPROVED BY	KZ
SCALE: HORIZONTAL	1:250	RELEASED FOR CONSTRUCTION	
VERTICAL	1:50		
DATE	2015 03 18	DATE	

PLOT DATE: 2015 03 18

ENGINEER'S SEAL

ORIGINAL SIGNED BY K.R. ZUREK 15/03/18

CONSULTANT DRAWING NUMBER
–

BID OPPORTUNITY: 191-2015
CONTRACT NUMBER: 5

Winnipeg

THE CITY OF WINNIPEG
WATER AND WASTE DEPARTMENT
ENGINEERING DIVISION

2015 WATERMAIN RENEWALS

MARGARET AVENUE
110 W OF SALTER STREET TO SOUTHALL DRIVE (W-LEG)

SHEET 4 OF 12

CITY DRAWING NUMBER
D-13901

FILE PATH: R:\DRAWINGS\WATER\RENEWAL\2015 RENEWAL\CONTRACT 5\
FILE NAME: MARGARET.dwg