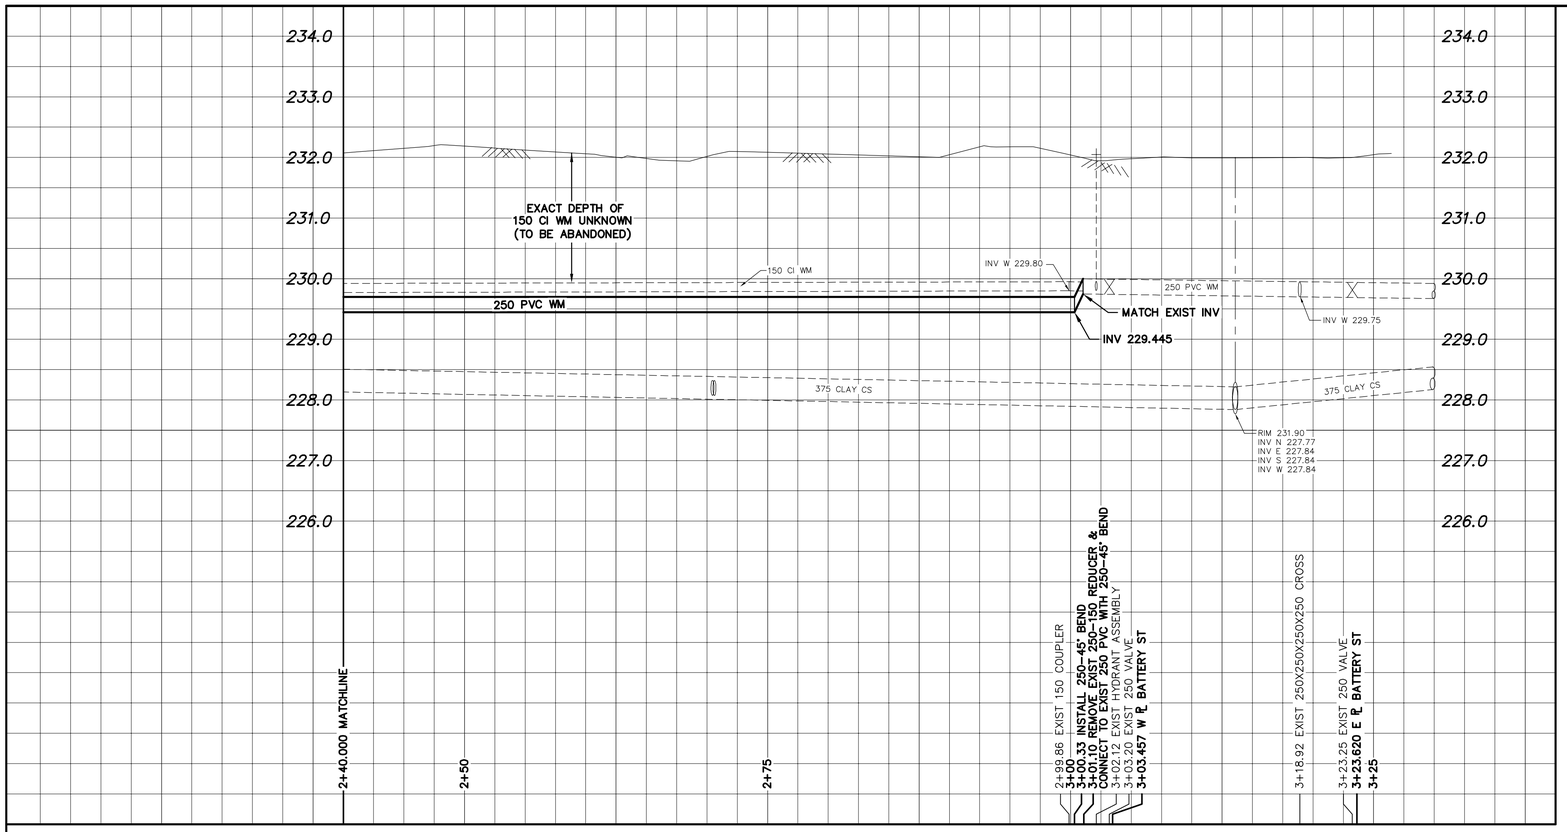

WATER SERVICE INFORMATION

	ADDRESS	SIZE (mm) MATERIAL (STREET)	SIZE (mm) MATERIAL (PROP.)	SHORT & LONG MEASUREMENT	CORP. LOCATION	REMARKS
	1080 REDWOOD AVE	20	20	3.9 EWL HSE	OPP OF S/C	RECONNECT SERVICE
	RESIDENTIAL	CU	CU	5.821 WEL SGT TOMMY PRINCE ST		–
	1079 REDWOOD AVE	20	12	2.60 EWL HSE	0.8 W OF S/C	RECONNECT SERVICE
	RESIDENTIAL	CU	CU	5.821 EEL SGT TOMMY PRINCE ST		–
	1078 REDWOOD AVE	20	12	2.8 WEL HSE	0.7 E OF S/C	RECONNECT SERVICE
	RESIDENTIAL	CU	LEAD	19.086 EEL SGT TOMMY PRINCE ST		–
*	1075 REDWOOD AVE	12	12	2.77 WEL HSE	0.9 E OF S/C	RENEW TO ℄ W/20 CU
	RESIDENTIAL	LEAD	LEAD	19.086 EEL SGT TOMMY PRINCE ST		
	1074 REDWOOD AVE	20	12	4.03 WEL HSE	OPP OF S/C	RECONNECT SERVICE
	RESIDENTIAL	CU	CU	27.554 EEL SGT TOMMY PRINCE ST		–
	1070 REDWOOD AVE	20	20	3.36 WEL HSE	0.5 E OF S/C	RECONNECT SERVICE
	RESIDENTIAL	CU	CU	40.379 EEL SGT TOMMY PRINCE ST		–
	1069 REDWOOD AVE	20	12	0.60 WEL HSE	0.4 E OF S/C	RECONNECT SERVICE
	RESIDENTIAL	CU	CU	37.951 EEL SGT TOMMY PRINCE ST		–
	1068 REDWOOD AVE	20	12	2.67 WEL HSE	0.7 E OF S/C	RECONNECT SERVICE
	RESIDENTIAL	CU	CU	49.096 EEL SGT TOMMY PRINCE ST		–
	1066 REDWOOD AVE	20	12	2.03 EWL HSE	1.5 E OF S/C	RECONNECT SERVICE
	RESIDENTIAL	CU	LEAD	55.994 EEL SGT TOMMY PRINCE ST		–
	1065 REDWOOD AVE	20	12	3.81 WEL HSE	0.4 E OF S/C	RECONNECT SERVICE
	RESIDENTIAL	CU	CU	49.553 EEL SGT TOMMY PRINCE ST		–
*	1064 REDWOOD AVE	12	12	2.57 WEL HSE	0.9 E OF S/C	RENEW TO ℄ W/20 CU
	RESIDENTIAL	LEAD	LEAD	63.620 EEL SGT TOMMY PRINCE ST		–
*	1062 REDWOOD AVE	12	12	2.42 WEL HSE	OPP OF S/C	RENEW TO ℄ W/20 CU
	RESIDENTIAL	LEAD	LEAD	72.834 EEL SGT TOMMY PRINCE ST		–
	1061 REDWOOD AVE	20	12	OPP EL HSE	0.4 E OF S/C	RECONNECT SERVICE
	RESIDENTIAL	CU	CU	67.004 EEL SGT TOMMY PRINCE ST		–
	1060 REDWOOD AVE	12	20	2.41 WEL HSE	0.5 W OF S/C	RECONNECT SERVICE
	RESIDENTIAL	LEAD	CU	80.617 EEL SGT TOMMY PRINCE ST		–
*	1058 REDWOOD AVE	12	12	3.23 WEL HSE	0.7 E OF S/C	RENEW TO ℄ W/20 CU
	RESIDENTIAL	LEAD	LEAD	87.838 EEL SGT TOMMY PRINCE ST		–
	1057 REDWOOD AVE	20	12	1.50 WEL HSE	0.4 E OF S/C	RECONNECT SERVICE
	RESIDENTIAL	CU	CU	80.866 EEL SGT TOMMY PRINCE ST		–
	1056 REDWOOD AVE	20	12	3.39 WEL HSE	0.4 W OF S/C	RECONNECT SERVICE
	RESIDENTIAL	CU	LEAD	95.018 EEL SGT TOMMY PRINCE ST		–
	1054 REDWOOD AVE	–	20	2.47 EWL HSE	–	RECONNECT SERVICE
	RESIDENTIAL	–	CU	102.893 EEL SGT TOMMY PRINCE ST		–
	1053 REDWOOD AVE	20	12	1.10 WEL HSE	OPP OF S/C	RECONNECT SERVICE
	RESIDENTIAL	CU	CU	93.233 EEL SGT TOMMY PRINCE ST		–
	1049 REDWOOD AVE	20	20	2.57 EWL HSE	0.5 E OF S/C	RECONNECT SERVICE
	RESIDENTIAL	CU	CU	97.010 WWL BATTERY AVE		–
	1048 REDWOOD AVE	20	20	2.64 WEL HSE	1.1 W OF S/C	RECONNECT SERVICE
	RESIDENTIAL	CU	CU	84.963 WWL BATTERY AVE		–
	1045 REDWOOD AVE	20	12	0.70 WEL HSE	0.4 W OF S/C	RECONNECT SERVICE
	RESIDENTIAL	CU	CU	77.325 WWL BATTERY AVE		–
	1042 REDWOOD AVE	20	12	2.02 WEL HSE	0.9 E OF S/C	RECONNECT SERVICE
	RESIDENTIAL	LEAD	CU	68.737 WWL BATTERY AVE		–
	1041 REDWOOD AVE	20	12	3.03 EWL HSE	1.4 E OF S/C	RECONNECT SERVICE
	RESIDENTIAL	CU	CU	67.291 WWL BATTERY AVE		–
*	1038 REDWOOD AVE	12	12	2.19 WELL HSE	1.1 W OF S/C	RENEW TO ℄ W/20 CU
	RESIDENTIAL	LEAD	LEAD	55.249 WWL BATTERY AVE		–
*	1036 REDWOOD AVE	12	20	2.15 WEL HSE	1.1 W OF S/C	RENEW TO ℄ W/20 CU
	RESIDENTIAL	LEAD	CU	46.484 WWL BATTERY AVE		–
	1035 REDWOOD AVE	20	20	3.30 WEL HSE	0.8 W OF S/C	RECONNECT SERVICE
	RESIDENTIAL	CU	CU	51.943 WWL BATTERY AVE		–
*	1034 REDWOOD AVE	12	20	3.92 WEL HSE	OPP OF S/C	RENEW TO ℄ W/20 CU
	RESIDENTIAL	LEAD	CU	40.586 WWL BATTERY AVE		–
*	1033 REDWOOD AVE	12	12	1.36 WEL HSE	2.6 W OF S/C	RENEW TO ℄ W/20 CU
	RESIDENTIAL	LEAD	LEAD	38.027 WWL BATTERY AVE		–
*	1032 REDWOOD AVE	12	20	1.36 EWL HSE	OPP OF S/C	RENEW TO ℄ W/20 CU
	RESIDENTIAL	LEAD	–	33.579 WWL BATTERY AVE		–
*	1030 REDWOOD AVE	20	20	1.38 WEL HSE	2.6 W OF S/C	RENEW TO ℄ W/20 CU
	RESIDENTIAL	CU	CU	23.217 WWL BATTERY AVE		–
*	1028 REDWOOD AVE	12	12	3.44 WEL HSE	0.3 W OF S/C	RENEW TO ℄ W/20 CU
	RESIDENTIAL	LEAD	LEAD	17.651 WWL BATTERY AVE		–
*	1027 REDWOOD AVE	12	12	OPP EL HSE	0.9 W OF S/C	RENEW TO ℄ W/20 CU
	RESIDENTIAL	LEAD	LEAD	16.531 WWL BATTERY AVE		–
*	1026 REDWOOD AVE	12	12	4.21 WEL HSE	0.4 E OF S/C	RENEW TO ℄ W/20 CU
	RESIDENTIAL	LEAD	LEAD	6.973 WWL BATTERY AVE		–
	1025 REDWOOD AVE	20	20	0.90 WEL HSE	OPP OF S/C	RECONNECT SERVICE
	RESIDENTIAL	CU	CU	6.973 WWL BATTERY AVE		–
	1009 REDWOOD AVE	20	12	4.20 WELL HSE	1.3 W OF S/C	RECONNECT SERVICE
	RESIDENTIAL	CU	LEAD	3.058 EEL BATTERY AVE		–
	1012 REDWOOD AVE	20	12	1.0 EWL HSE	OPP OF S/C	RECONNECT SERVICE
	RESIDENTIAL	CU	LEAD	1.172 WWL BATTERY AVE		–

* SERVICES TO BE RENEWED TO ℄. ALL OTHERS TO BE RECONNECTED

NOTE: CHAINAGES SHOWN ARE ALONG S. ℄ OF REDWOOD AVENUE

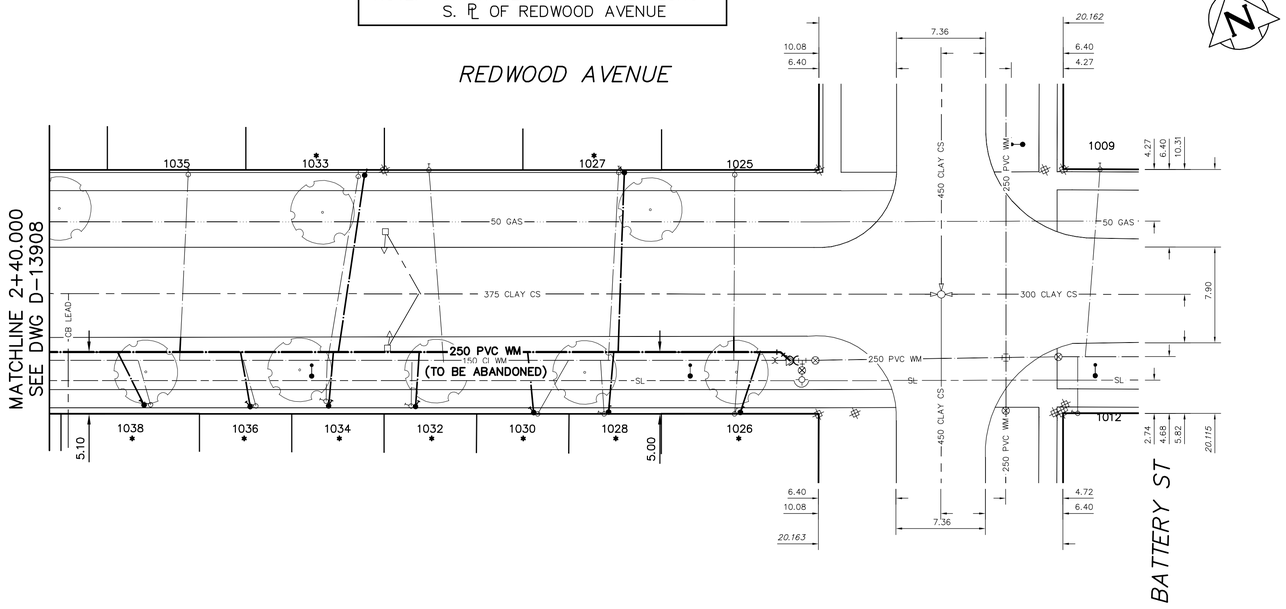

FOR INDEX SEE D-13898

VALVES TO BE COUNTER-CLOCKWISE TO CLOSE (RED OPERATING NUT)

METRIC
WHOLE NUMBERS INDICATE MILLIMETRES
DECIMALIZED NUMBERS INDICATE METRES

0.0 5.0 10.0 15.0 20.0 25.0

WARNING

IF POWER EQUIPMENT OR EXPLOSIVES ARE TO BE USED FOR EXCAVATION ON THIS PROJECT THE CONTRACTOR MUST:

1) NOTIFY THE GAS COMPANY OF THE PROPOSED LOCATION OF EXCAVATION.

2) TAKE PRECAUTION TO AVOID DAMAGE TO GAS COMPANY INSTALLATIONS.

SEE PROVINCIAL REGULATION 210/72 FOR DETAILS

LOCATION APPROVED
UNDERGROUND STRUCTURES

SUPV. U/G STRUCTURES COMMITTEE — DATE

NOTE:

LOCATION OF UNDERGROUND STRUCTURES AS SHOWN ARE BASED ON THE BEST INFORMATION AVAILABLE BUT NO GUARANTEE IS GIVEN THAT ALL EXISTING UTILITIES ARE SHOWN OR THAT THE GIVEN LOCATIONS ARE EXACT. CONFIRMATION OF EXISTENCE AND EXACT LOCATION OF ALL SERVICES MUST BE OBTAINED FROM THE INDIVIDUAL UTILITIES BEFORE PROCEEDING WITH CONSTRUCTION.

B.M.
ELEV.

CONSTRUCTION COMPLETION DATE: YYYY MM DD

NO.	REVISIONS	DATE	BY

DESIGNED BY	MK	CHECKED BY	SC
DRAWN BY	RS	APPROVED BY	KZ
SCALE: HORIZONTAL	1:250	RELEASED FOR CONSTRUCTION	
VERTICAL	1:50		
DATE	2015 03 18	DATE	

PLOT DATE: 2015 03 18

ENGINEER'S SEAL

ORIGINAL SIGNED BY K.R. ZUREK 15/03/18

CONSULTANT DRAWING NUMBER
–

BID OPPORTUNITY: 191-2015
CONTRACT NUMBER: 5

Winnipeg

THE CITY OF WINNIPEG
WATER AND WASTE DEPARTMENT
ENGINEERING DIVISION

2015 WATERMAIN RENEWALS

SHEET 12 OF 12

CITY DRAWING NUMBER
D-13909

REDWOOD AVENUE
140 E OF SARGENT TOMMY PRINCE STREET TO BATTERY STREET

FILE PATH: R:\DRAWINGS\WATER\RENEWAL\2015 RENEWAL\CONTRACT 5\
FILE NAME: REDWOOD.dwg