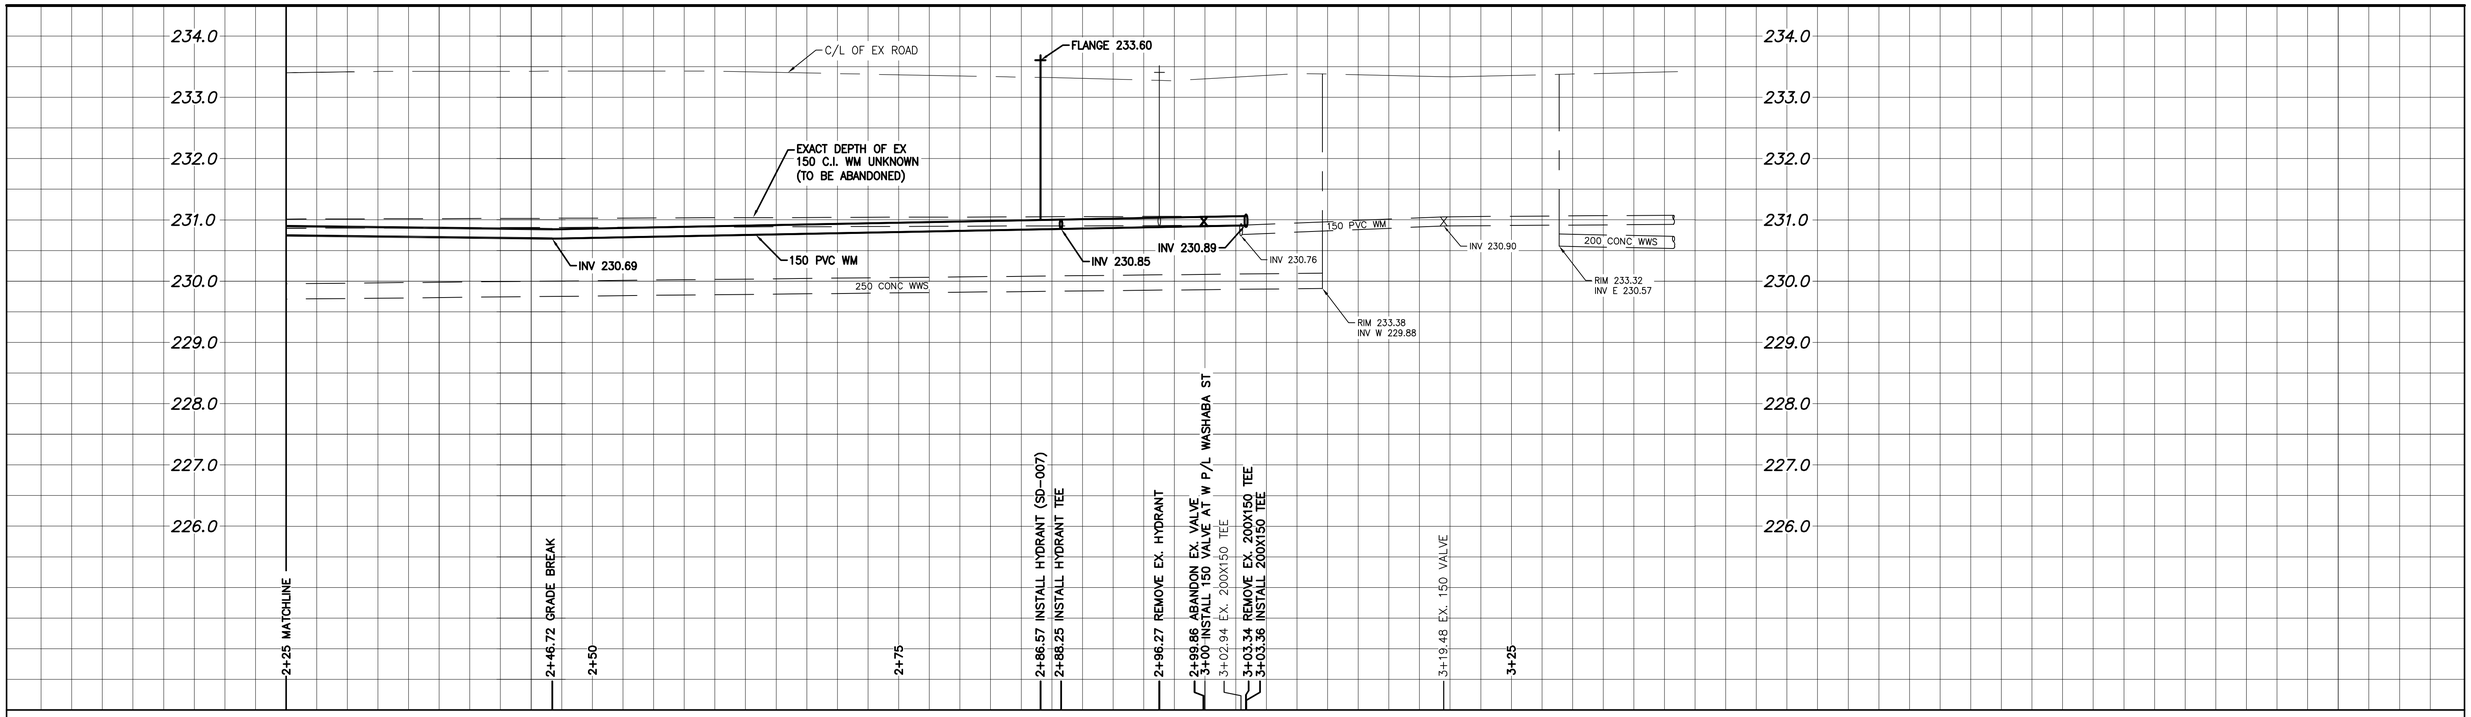

NOTE: CHAINAGES SHOWN ARE ALONG N. P/L OF EDWARD AV E

EDWARD AVENUE EAST

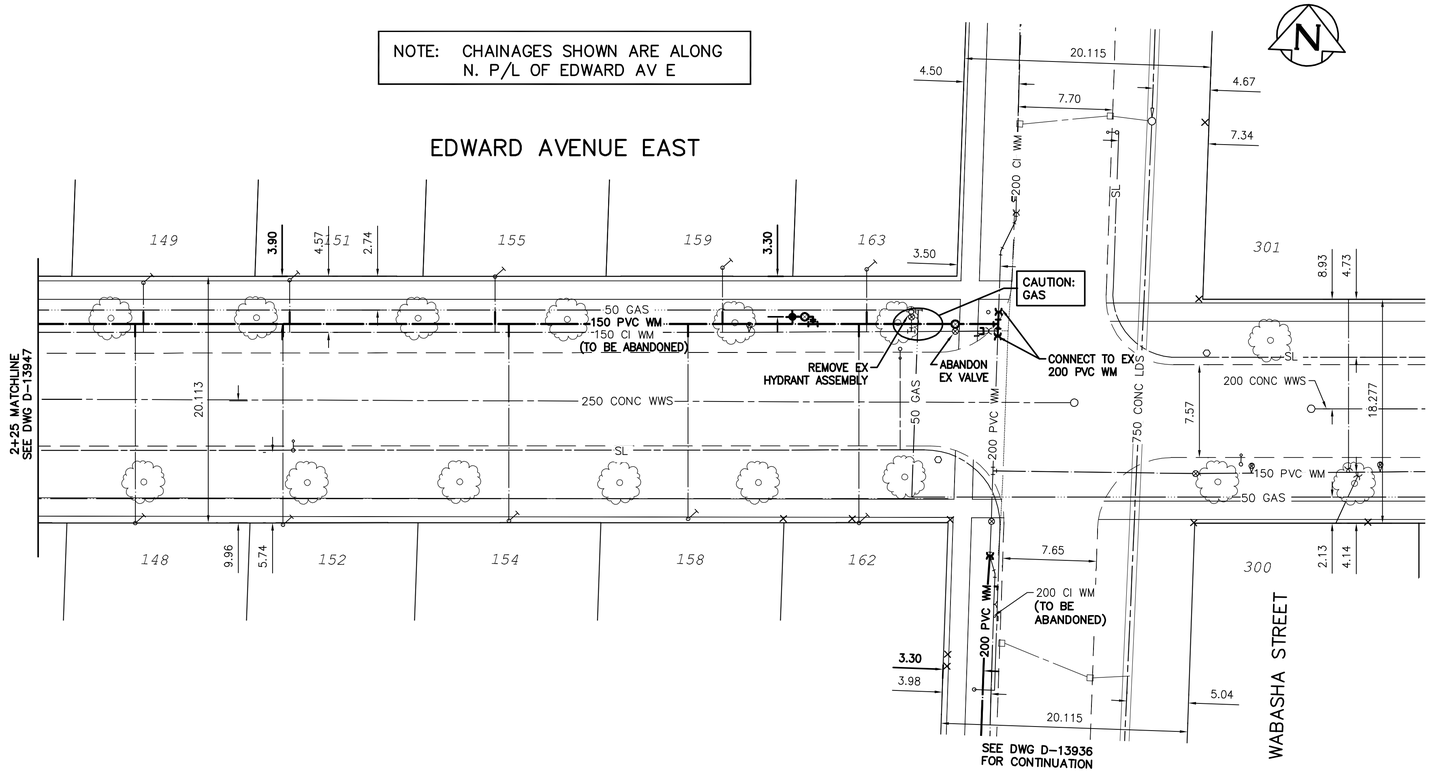

WATER SERVICE INFORMATION

ADDRESS	SIZE (mm) MATERIAL (STREET)	SIZE (mm) MATERIAL (PROP.)	SHORT & LONG MEASUREMENT	CORP. LOCATION	REMARKS
148 EDWARD AV E	–	12	4.57 EWL OF HSE	–	**RECONNECT SERVICE**
RESIDENTIAL	–	LEAD	7.47 FROM HSE FRONT		–
149 EDWARD AV E	–	12	4.15 EWL OF HSE	–	**RECONNECT SERVICE**
RESIDENTIAL	–	LEAD	8.23 FROM HSE FRONT		–
151 EDWARD AV E	–	12	1.71 EWL OF HSE	–	**RECONNECT SERVICE**
RESIDENTIAL	–	LEAD	6.58 FROM HSE FRONT		–
152 EDWARD AV E	–	20	1.52 EWL OF HSE	–	**RECONNECT SERVICE**
RESIDENTIAL	–	CU	–		–
154 EDWARD AV E	–	20	7.6 WELL	–	**RECONNECT SERVICE**
RESIDENTIAL	–	CU	7.01 FROM HSE FRONT		–
155 EDWARD AV E	–	12	4.57 EWL OF HSE	–	**RECONNECT SERVICE**
RESIDENTIAL	–	LEAD	–		–
158 EDWARD AV E	–	12	7.50 WEL OF HSE	–	**RECONNECT SERVICE**
RESIDENTIAL	–	LEAD	7.32 FROM HSE FRONT		–
159 EDWARD AV E	–	12	4.11 WEL OF HSE	–	**RECONNECT SERVICE**
RESIDENTIAL	–	LEAD	–		–
162 EDWARD AV E	–	12	2.44 EWL OF HSE	–	**RECONNECT SERVICE**
RESIDENTIAL	–	LEAD	7.50 FROM HSE FRONT		–
163 EDWARD AV E	–	12	2.74 WEL OF HSE	–	**RECONNECT SERVICE**
RESIDENTIAL	–	LEAD	0.79 IN ON PROPERTY		–

*SERVICES TO BE RENEWED TO P/L ALL OTHERS TO BE RECONNECTED

NOTE: ALL GATE VALVES TO BE INSTALLED CLOCKWISE TO CLOSE

APEGM
Certificate of Authorization
Stantec Consulting Ltd.
No. 1301

METRIC
WHOLE NUMBERS INDICATE MILLIMETRES
DECIMALIZED NUMBERS INDICATE METRES
0.0 5.0 10.0 15.0 20.0 25.0

WARNING

IF POWER EQUIPMENT OR EXPLOSIVES ARE TO BE USED FOR EXCAVATION ON THIS PROJECT THE CONTRACTOR MUST:

1) NOTIFY THE GAS COMPANY OF THE PROPOSED LOCATION OF EXCAVATION.

2) TAKE PRECAUTION TO AVOID DAMAGE TO GAS COMPANY INSTALLATIONS.

SEE PROVINCIAL REGULATION 210/72 FOR DETAILS

LOCATION APPROVED
UNDERGROUND STRUCTURES

SUPV. U/G STRUCTURES COMMITTEE _____ DATE _____

NOTE:

LOCATION OF UNDERGROUND STRUCTURES AS SHOWN ARE BASED ON THE BEST INFORMATION AVAILABLE BUT NO GUARANTEE IS GIVEN THAT ALL EXISTING UTILITIES ARE SHOWN OR THAT THE GIVEN LOCATIONS ARE EXACT. CONFIRMATION OF EXISTENCE AND EXACT LOCATION OF ALL SERVICES MUST BE OBTAINED FROM THE INDIVIDUAL UTILITIES BEFORE PROCEEDING WITH CONSTRUCTION.

B.M. 10-028 — B7R482 – S.E. Cor. McMeans Ave. W. & Winona St., Tblt. on top of 0.05 m sq. x 2.4 m iron tube, 3.6 m W. of E.L. Winona St. & 5.0 m N. of S.L. McMeans Ave. W.
ELEV. 233.050m

CONSTRUCTION COMPLETION DATE: YYYY MM DD

NO.	REVISIONS	DATE	BY
0	ISSUED FOR TENDER	15/03/25	J.C.

Stantec

DESIGNED BY	J.H.	CHECKED BY	J.C.
DRAWN BY	J.H.	APPROVED BY	J.C.
SCALE: HORIZONTAL	1:250	RELEASED FOR CONSTRUCTION	
VERTICAL	1:50		
DATE	2015 03 25	DATE	

PLOT DATE: 2015 03 25

ENGINEER'S SEAL

CONSULTANT DRAWING NUMBER
C-216

BID OPPORTUNITY: 246-2015
CONTRACT NUMBER: 2

Winnipeg

THE CITY OF WINNIPEG
WATER AND WASTE DEPARTMENT
ENGINEERING DIVISION

2015 WATERMAIN RENEWALS
CONTRACT 2

EDWARD AVENUE EAST
68 WWL OF WABASHA STEET TO WABASHA STEET

SHEET 17 OF 17

CITY DRAWING NUMBER
D-13948

FILE PATH: V:\1112\active\111215700\0300_drawing\0302_sheet_files\02_civil\
FILE NAME: C-215-216.dwg