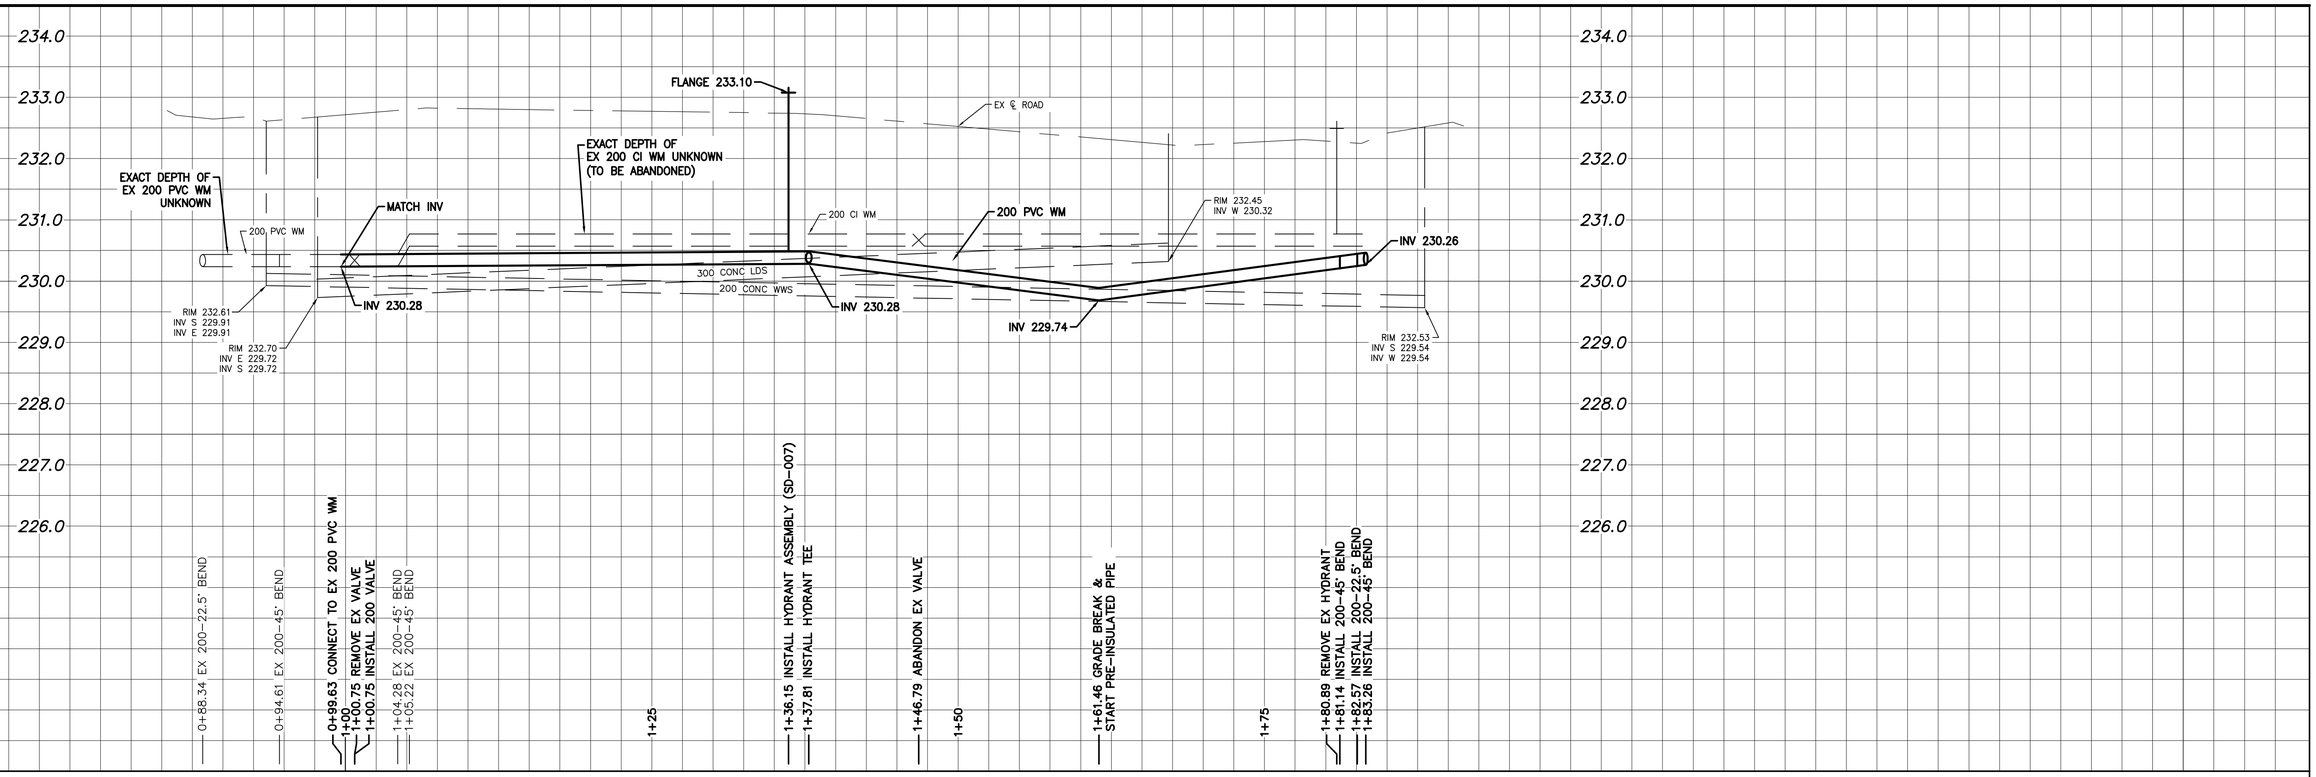

NOTE: CHAINAGES SHOWN ARE ALONG N P/L OF BREWSTER BY (N LEG)

BREWSTER BAY (N LEG)

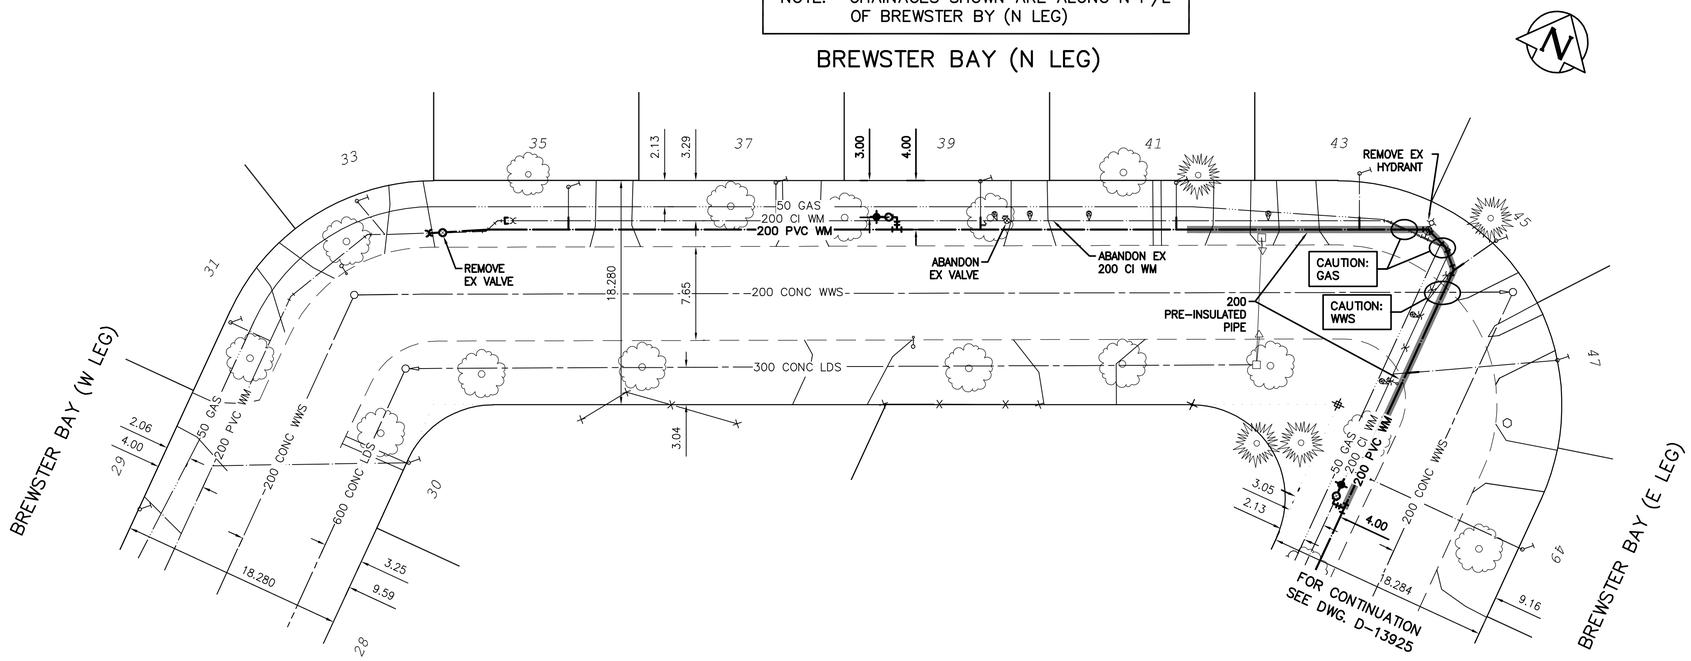

WATER SERVICE INFORMATION

ADDRESS	SIZE (mm) MATERIAL (STREET)	SIZE (mm) MATERIAL (PROP.)	SHORT & LONG MEASUREMENT	CORP. LOCATION	REMARKS
30 BREWSTER BY	20	20	4.57 NSL HSE	11.49 N HYDRANT	–
RESIDENTIAL	CU	CU	10.67 FROM HSE FRONT		–
31 BREWSTER BY	–	–	–	–	–
RESIDENTIAL	–	–	–		–
33 BREWSTER BY	–	–	–	–	–
RESIDENTIAL	–	–	–		–
35 BREWSTER BY	–	20	2.44 WEL HSE	–	RECONNECT SERVICE
RESIDENTIAL	–	CU	8.23 FROM HSE FRONT		–
37 BREWSTER BY	–	20	1.52 WEL HSE	–	RECONNECT SERVICE
RESIDENTIAL	–	CU	7.92 FROM HSE FRONT		–
39 BREWSTER BY	–	20	1.68 EEL HSE	–	RECONNECT SERVICE
RESIDENTIAL	–	CU	–		–
41 BREWSTER BY	–	20	2.74 WEL HSE	–	RECONNECT SERVICE
RESIDENTIAL	–	CU	8.08 FROM HSE FRONT		–
43 BREWSTER BY	–	20	8.8m EWLL	–	RECONNECT SERVICE
RESIDENTIAL	–	CU	10.06 FROM HSE FRONT		–
45 BREWSTER BY	–	–	–	–	RECONNECT SERVICE
RESIDENTIAL	–	–	–		–
47 BREWSTER BY	–	–	–	–	RECONNECT SERVICE
RESIDENTIAL	–	–	–		–
49 BREWSTER BY	–	–	–	–	RECONNECT SERVICE
RESIDENTIAL	–	–	–		–

* SERVICES TO BE RENEWED TO P.L. ALL OTHERS TO BE RECONNECTED

NOTE: ALL GATE VALVES TO BE INSTALLED CLOCKWISE TO CLOSE

APEGM
Certificate of Authorization
Stantec Consulting Ltd.
No. 1301

WARNING

IF POWER EQUIPMENT OR EXPLOSIVES ARE TO BE USED FOR EXCAVATION ON THIS PROJECT THE CONTRACTOR MUST:

1) NOTIFY THE GAS COMPANY OF THE PROPOSED LOCATION OF EXCAVATION.

2) TAKE PRECAUTION TO AVOID DAMAGE TO GAS COMPANY INSTALLATIONS.

SEE PROVINCIAL REGULATION 210/72 FOR DETAILS

METRIC
WHOLE NUMBERS INDICATE MILLIMETRES
DECIMALIZED NUMBERS INDICATE METRES

0.0 5.0 10.0 15.0 20.0 25.0

LOCATION APPROVED
UNDERGROUND STRUCTURES

SUPV. U/G STRUCTURES COMMITTEE _____ DATE _____

NOTE:
LOCATION OF UNDERGROUND STRUCTURES AS SHOWN ARE BASED ON THE BEST INFORMATION AVAILABLE BUT NO GUARANTEE IS GIVEN THAT ALL EXISTING UTILITIES ARE SHOWN OR THAT THE GIVEN LOCATIONS ARE EXACT. CONFIRMATION OF EXISTENCE AND EXACT LOCATION OF ALL SERVICES MUST BE OBTAINED FROM THE INDIVIDUAL UTILITIES BEFORE PROCEEDING WITH CONSTRUCTION.

B.M. 10-043
ELEV. 232.250m
87R487 – N.W. Cor. Brewster Bay (W. leg) & Kildare Ave. W., Tbt. on top of 0.05 m sq. x 2.4 m iron tube, 7.9 m S. of N.L. Kildare Ave. W. & on W.L. Brewster Bay (W. leg).

COSTRUCTION COMPLETION DATE: YYYY MM DD

NO.	REVISIONS	DATE	BY
0	ISSUED FOR TENDER	15/03/24	R.S.

Stantec

DESIGNED BY	J.H.	CHECKED BY	R.S.
DRAWN BY	J.H.	APPROVED BY	R.S.
SCALE: HORIZONTAL	1:250	RELEASED FOR CONSTRUCTION	
VERTICAL	1:50		
DATE	2015 03 24	DATE	

PLOT DATE: 2015 03 24

ENGINEER'S SEAL

CONSULTANT DRAWING NUMBER
C-209

BID OPPORTUNITY: 249-2015
CONTRACT NUMBER: 1

Winnipeg

THE CITY OF WINNIPEG
WATER AND WASTE DEPARTMENT
ENGINEERING DIVISION

2015 WATERMAIN RENEWALS
CONTRACT 1

BREWSTER BAY (N LEG)
BREWSTER BAY (W LEG) TO BREWSTER BAY (E LEG)

SHEET 10 OF 18

CITY DRAWING NUMBER
D-13924

FILE PATH: V:\1112\active\111215690\0300_drawing\0302_sheet_files\02_civil\
FILE NAME: 15690c-209-210.dwg

11/837