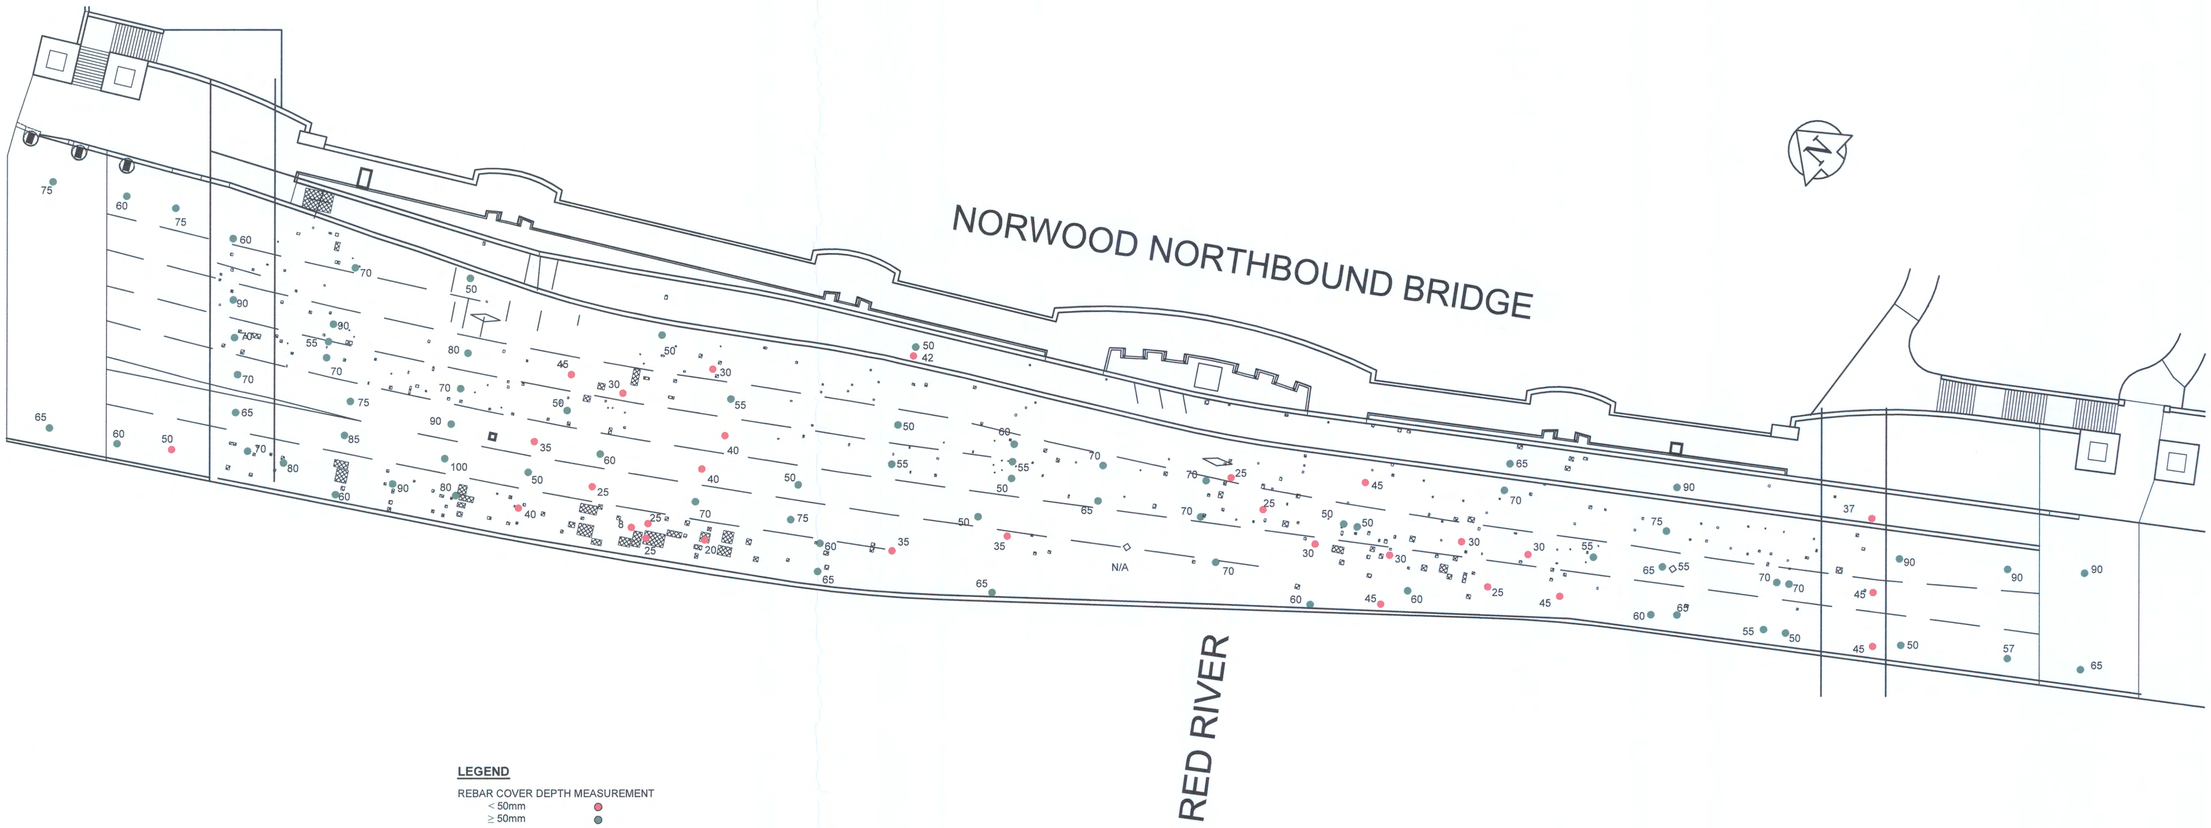

LEGEND

REBAR COVER DEPTH MEASUREMENT
- < 50mm
- ≥ 50mm

NOTE:
- MEASUREMENTS SHOWN ARE FOR REFERENCE ONLY.
- LOCATIONS AND DEPTHS ARE ESTIMATED WITH A VERTICAL ACCURACY OF 15mm±.
- ALL MEASUREMENTS ARE TO BE FIELD VERIFIED BY THE CONTRACTOR.

EXISTING	LEGEND - PLAN	PROPOSED	EXISTING	LEGEND - PLAN	PROPOSED	EXISTING	LEGEND - PROFILE	PROPOSED
150 mm W.M.	WATERMAIN	150 mm W.M.		HYDRO			℄ PROFILE	
◇	HYDRANT	✦		M.T.S.			NORTH/WEST GUTTER	
⊗	VALVE	⊗		CONCRETE			SOUTH/EAST GUTTER	
300mm L.D.S.	LAND DRAINAGE SEWER	300mm L.D.S.		ASPHALT		◇	N/W PROPERTY LINE	
250mm W.W.S.	WASTEWATER SEWER	250mm W.W.S.		PROPERTY LINE		⬡	S/E PROPERTY LINE	
○	MANHOLE	●		SURVEY BAR		●	< 50mm	
□	CATCH BASIN	■	235.750	ELEVATION	(35.750)	●	> 50mm	
▽	CATCH PIT	▼	⊕ 500ø	TREE				
	JUNCTIONS			SIDEWALK RAMP				
	CULVERT			CONCRETE SIDEWALK				
	GAS			FENCE				

LOCATION APPROVED
UNDERGROUND STRUCTURES

SUPV. U/G STRUCTURES COMMITTEE — DATE

NOTE:
LOCATION OF UNDERGROUND STRUCTURES AS SHOWN ARE BASED ON THE BEST INFORMATION AVAILABLE. BUT NO GUARANTEE IS GIVEN THAT ALL EXISTING UTILITIES ARE SHOWN OR THAT THE GIVEN LOCATIONS ARE EXACT. CONFIRMATION OF EXISTENCE AND EXACT LOCATION OF ALL SERVICES MUST BE OBTAINED FROM THE INDIVIDUAL UTILITIES BEFORE PROCEEDING WITH CONSTRUCTION.

B.M. ELEV. — SOUTH WEST BOLT OF LIGHT STANDARD, EAST OF MAIN STREET AND SOUTH OF RAIL BRIDGE. 227.646

NO.	REVISIONS	DATE	BY
1	ISSUED FOR TENDER	15/05/06	KC

AECOM

DESIGNED BY	SS	CHECKED BY	KWR
DRAWN BY	SS	APPROVED BY	EBL
HOR. SCALE:	1:350	RELEASED FOR CONSTRUCTION BY:	
VERTICAL:			
DATE	2015/03/05	DATE	May 6/2015

ENGINEER'S SEAL
PROVINCE OF MANITOBA
E. B. LOEWEN
Member
8325
May 6, 2015
REGISTERED PROFESSIONAL ENGINEER

CONSULTANT DRAWING NO.
CT-03

APEGM
Certificate of Authorization
AECOM Canada Ltd.
No. 4671 Date: 15/05/06

METRIC
WHOLE NUMBERS INDICATE MILLIMETRES
DECIMALIZED NUMBERS INDICATE METRES

Winnipeg
THE CITY OF WINNIPEG
PUBLIC WORKS DEPARTMENT
ENGINEERING DIVISION

NORWOOD NORTHBOUND BRIDGE OVER THE RED RIVER - 2015 DECK REHABILITATION

CITY DRAWING NUMBER B103-15-04
SHEET 03 OF 10

PLAN VIEW
COVER DEPTH MEASUREMENTS

P:\60333085\WP0~WORK\WP0~CAD\3D~SHEETS\CT\CONTCT-03.DWG