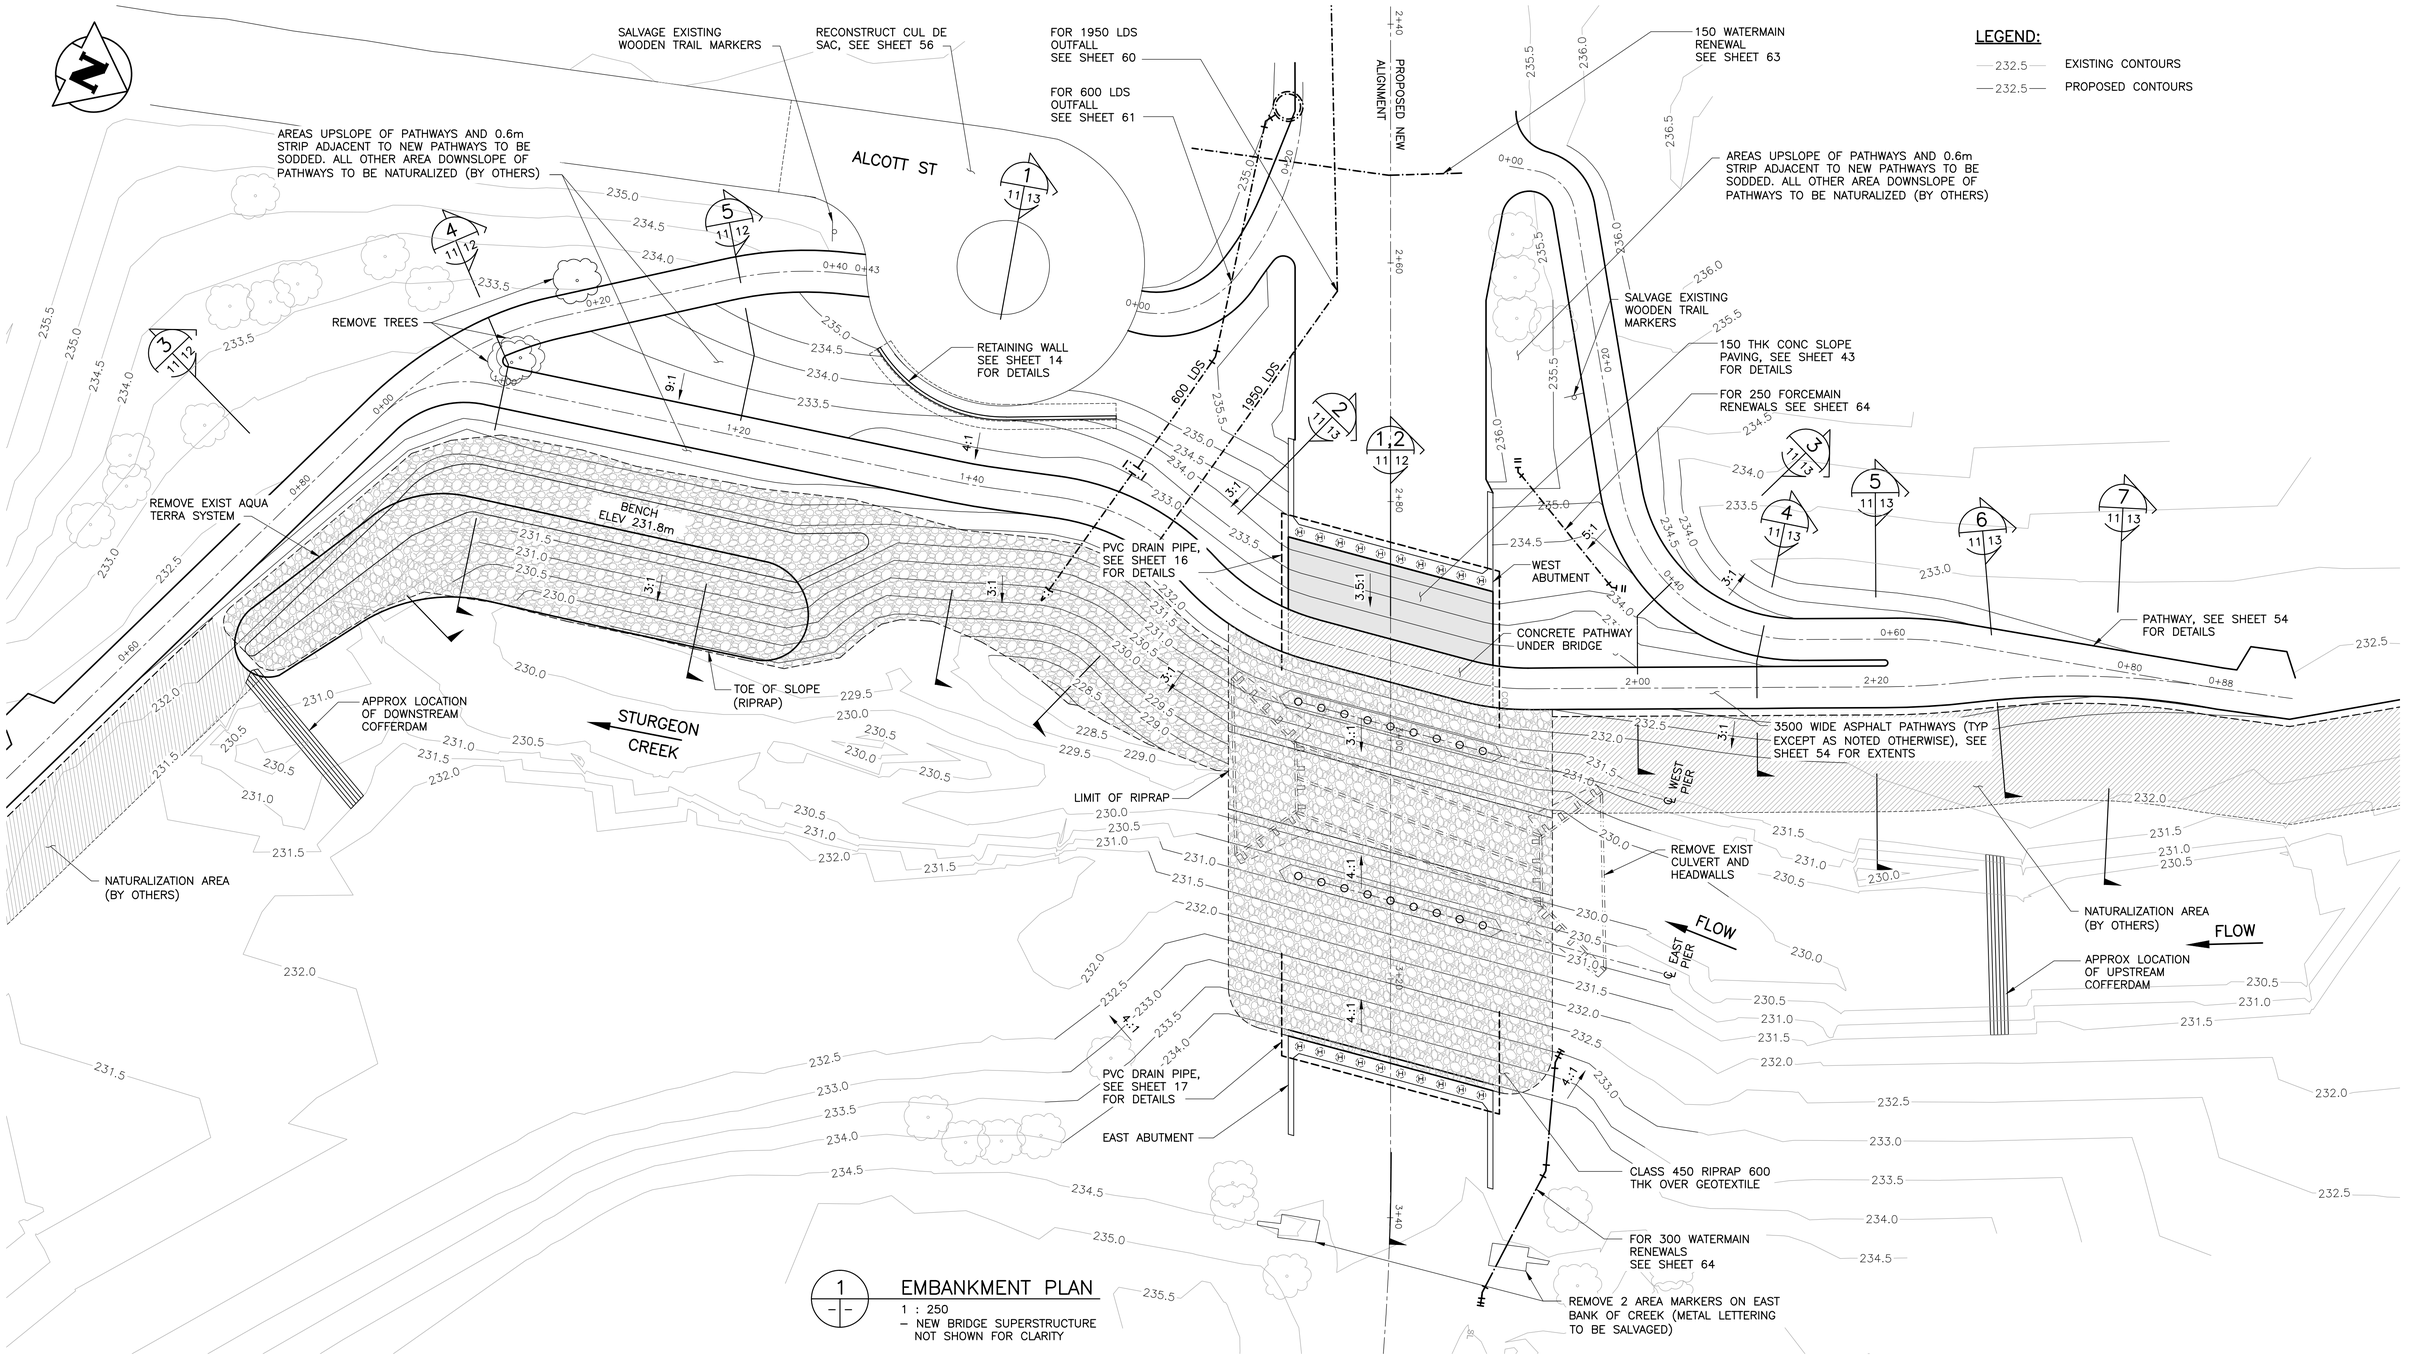

1 / – – EMBANKMENT PLAN

1 : 250

– NEW BRIDGE SUPERSTRUCTURE NOT SHOWN FOR CLARITY

APEGM Certificate of Authorization TETRA TECH WEI Inc. No. 5313 Date: April 30, 2016

B.M. ELEV.

NO.	REVISIONS	DATE	BY
0	ISSUED FOR TENDER	15.09.24	S.A.

TETRA TECH

DESIGNED BY D.M. | CHECKED BY S.A.

DRAWN BY G.I. | APPROVED BY E.F.S.

HOR. SCALE: AS NOTED

VERTICAL:

DATE 15.09.24

ACCEPTED BY DATE

ORIGINAL DRAWING SIGNED BY: D.N. BURMEY, P.ENG. 15.09.24

D.N. BURMEY, P.ENG. BRIDGE PROJECTS ENGINEER

S.Y.I. AWAD ORIGINAL SIGNED 15.09.24 31981

CONSULTANT DRAWING NO. 1400070800-DWG-S0011

THE CITY OF WINNIPEG
PUBLIC WORKS DEPARTMENT
ENGINEERING DIVISION

NESS AVENUE AT STURGEON CREEK
BRIDGE CONSTRUCTION

CITY DRAWING NUMBER B243-15-011

SHEET 11 OF 64

EMBANKMENT AND CHANNEL WORKS
EXISTING CULVERT REMOVAL AND
EMBANKMENT DETAILS

11