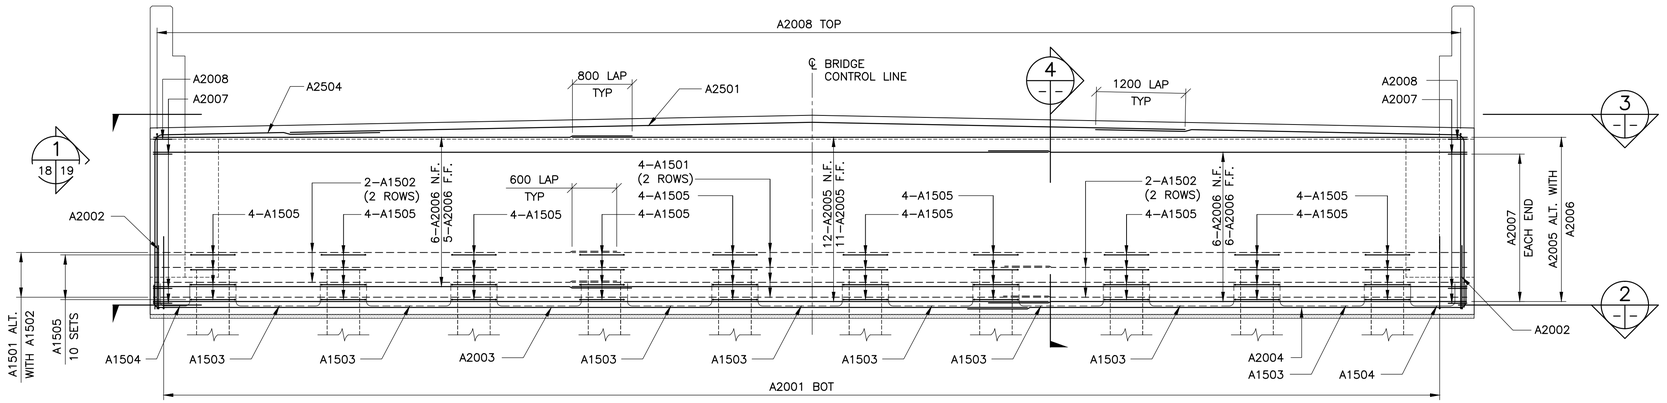

1 – – FRONT ELEVATION
1 : 40

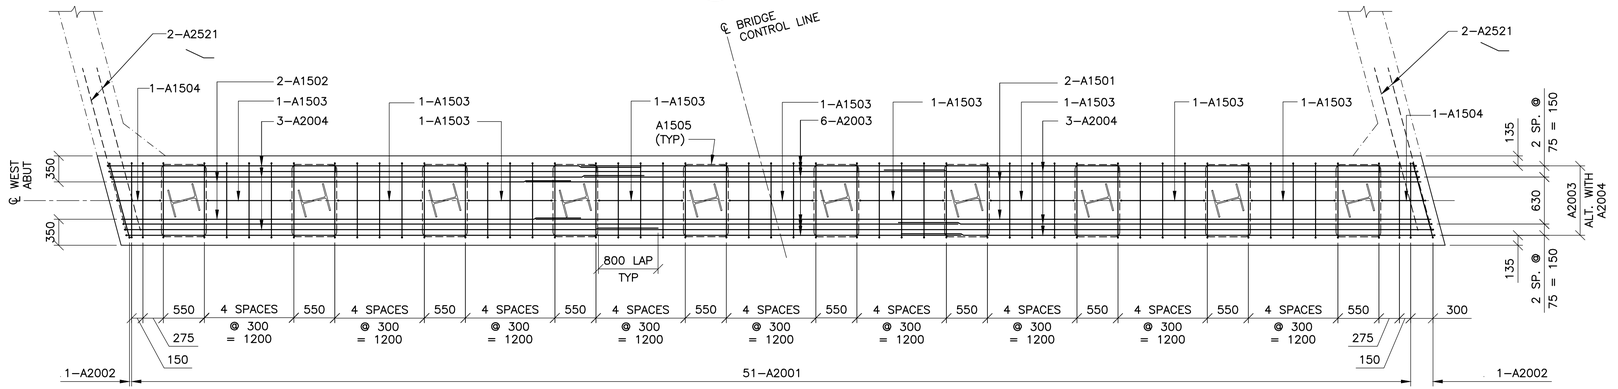

2 – – SECTION
1 : 40
– SHOWING BOTTOM MAT REINFORCING
– WEST ABUTMENT AS SHOWN, EAST ABUTMENT SIMILAR

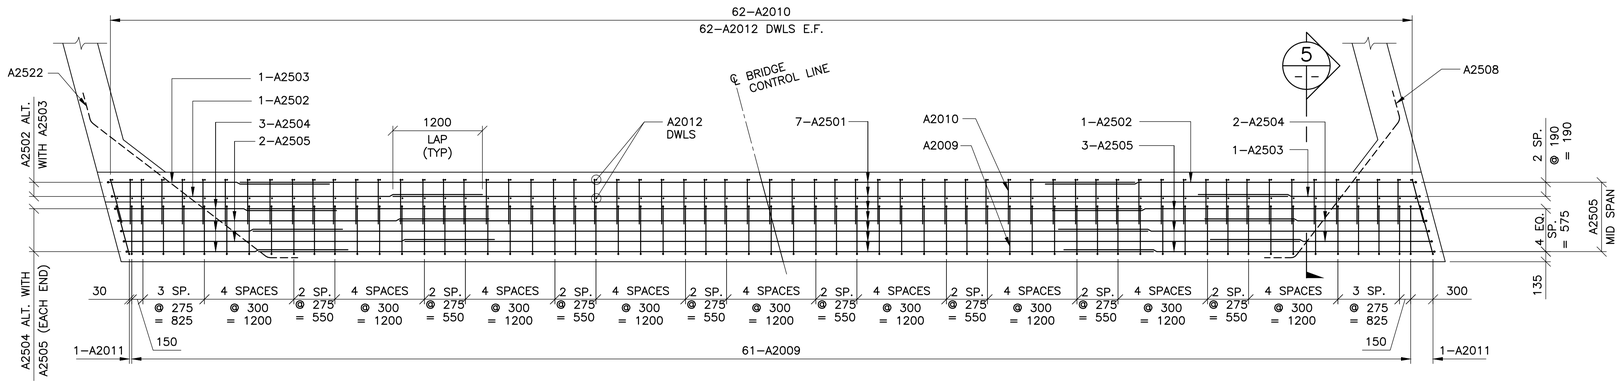

3 – – SECTION
1 : 40
– SHOWING TOP MAT REINFORCING
– WEST ABUTMENT AS SHOWN, EAST ABUTMENT SIMILAR

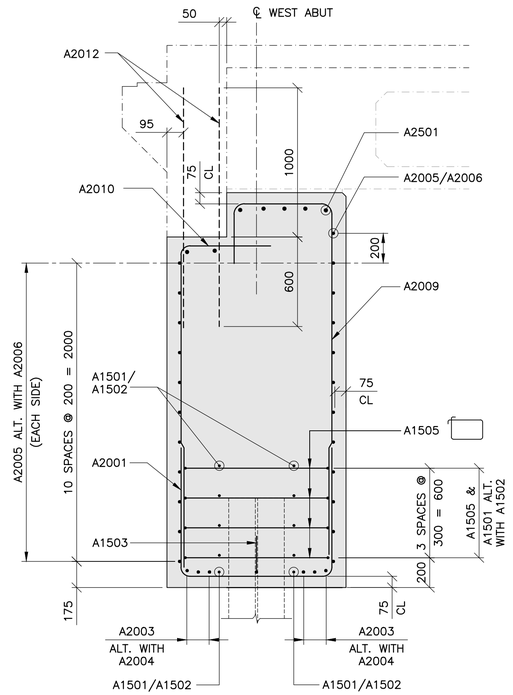

4 – – SECTION
1 : 20

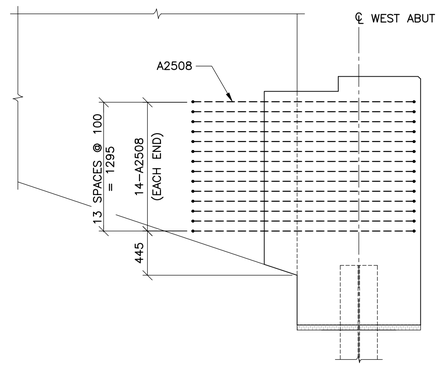

5 – – SECTION
1 : 30
– SHOWING CHAMFER REINFORCING

APEGM
Certificate of Authorization
TETRA TECH WEI Inc.
No. 5313 Date: April 30, 2016

NO.	REVISIONS	DATE	BY
0	ISSUED FOR TENDER	15.09.24	S.A.

B.M. ELEV.

TETRA TECH

DESIGNED BY	D.M.	CHECKED BY	S.A.
DRAWN BY	B.M.	APPROVED BY	E.F.S.
HOR. SCALE:	AS NOTED	ACCEPTED BY	DATE
VERTICAL:		ORIGINAL DRAWING SIGNED BY: D.N. BURMEY, P.ENG.	15.09.24
DATE	15.09.24	D.N. BURMEY, P.ENG. BRIDGE PROJECTS ENGINEER	

S.Y.I. AWAD ORIGINAL SIGNED 15.09.24 31981

CONSULTANT DRAWING NO.
1400070800-DWG-S0018

Winnipeg

THE CITY OF WINNIPEG
PUBLIC WORKS DEPARTMENT
ENGINEERING DIVISION

NESS AVENUE AT STURGEON CREEK
BRIDGE CONSTRUCTION

CITY DRAWING NUMBER
B243-15-018

SHEET 18 OF 64

EAST AND WEST ABUTMENT
REINFORCING DETAILS SHEET 1 OF 2

18