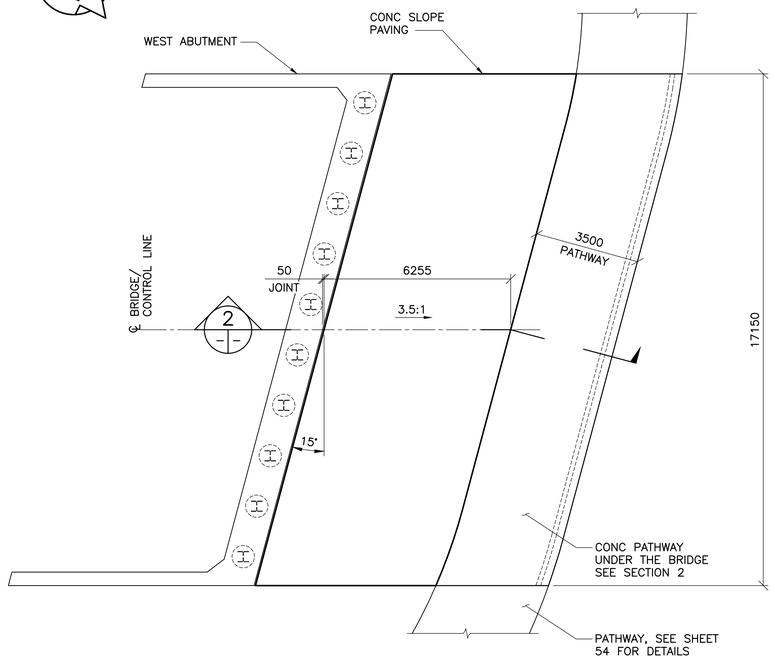

1 — WEST SLOPE PAVING
1 : 100

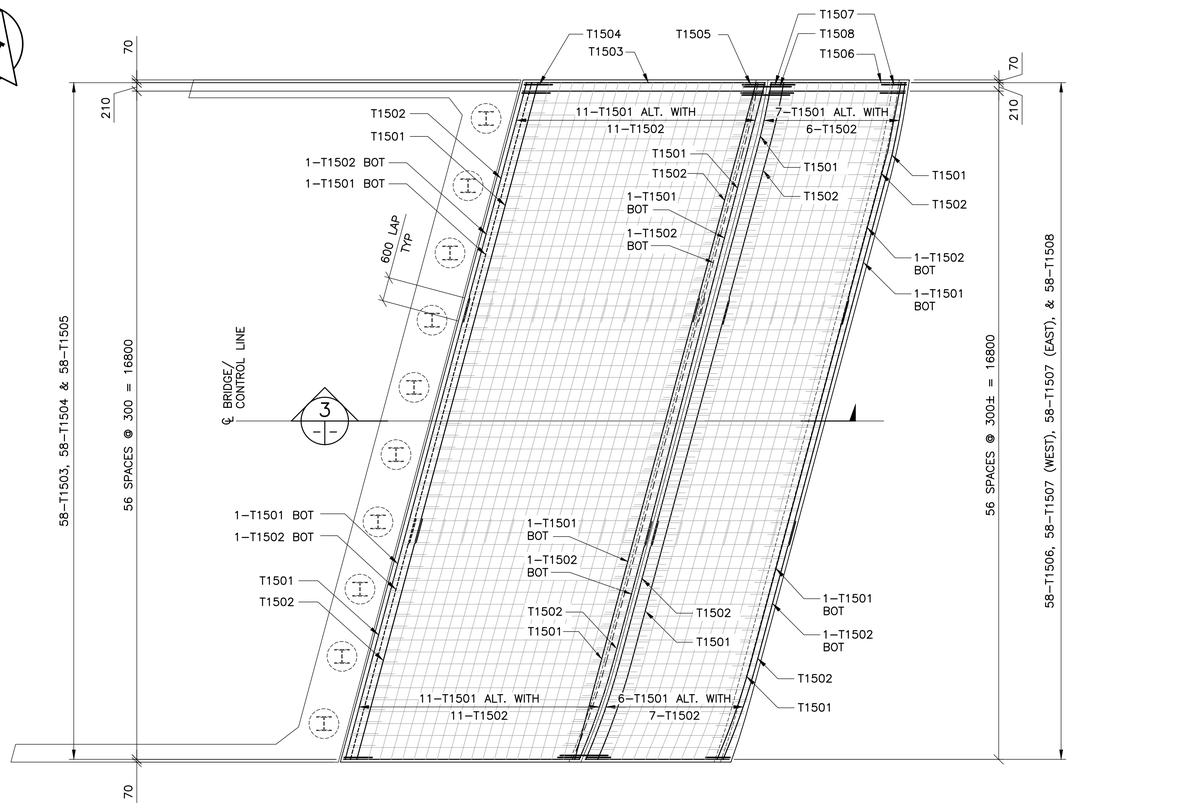

3 — SLOPE PAVING REINFORCING
1 : 75

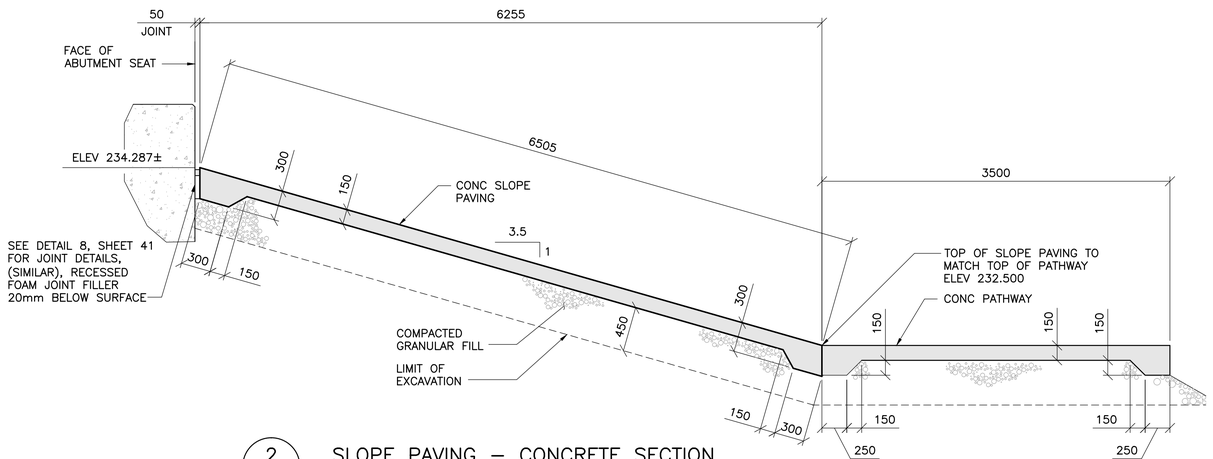

2 — SLOPE PAVING – CONCRETE SECTION
1 : 30

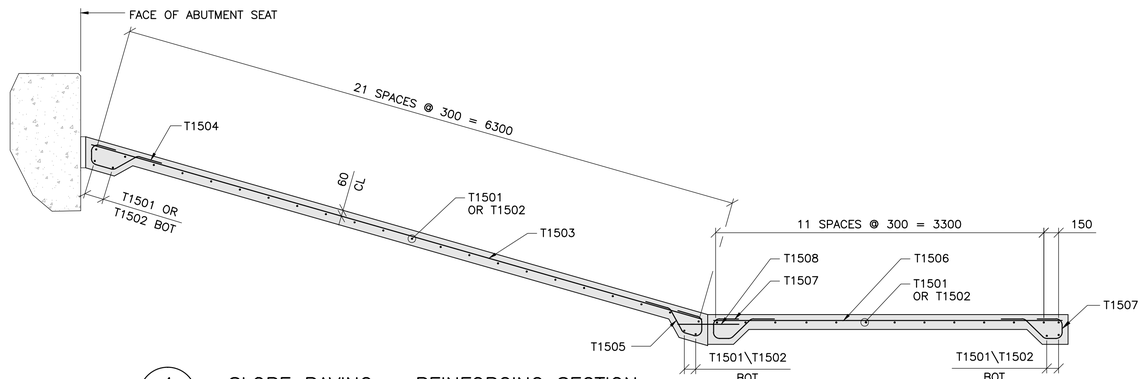

4 — SLOPE PAVING – REINFORCING SECTION
1 : 30

APEGM Certificate of Authorization TETRA TECH WEI Inc. No. 6313 Date: April 30, 2016

NO.	REVISIONS	DATE	BY
0	ISSUED FOR TENDER	15.09.24	S.A.

B.M. ELEV.

TETRA TECH

DESIGNED BY D.M. | CHECKED BY S.A.
DRAWN BY G.I. | APPROVED BY E.F.S.
HOR. SCALE: AS NOTED
VERTICAL:
DATE 15.09.24
ACCEPTED BY DATE
ORIGINAL DRAWING SIGNED BY: D.N. BURMEY, P.ENG. 15.09.24
D.N. BURMEY, P.ENG. BRIDGE PROJECTS ENGINEER

S.Y.I. AWAD ORIGINAL SIGNED 15.09.24 31981

CONSULTANT DRAWING NO. 1400070800-DWG-S0043

Winnipeg

THE CITY OF WINNIPEG
PUBLIC WORKS DEPARTMENT
ENGINEERING DIVISION

NESS AVENUE AT STURGEON CREEK
BRIDGE CONSTRUCTION

CITY DRAWING NUMBER B243-15-043
SHEET 43 OF 64

SLOPE PAVING AND PATHWAY
CONCRETE AND REINFORCING DETAILS

43