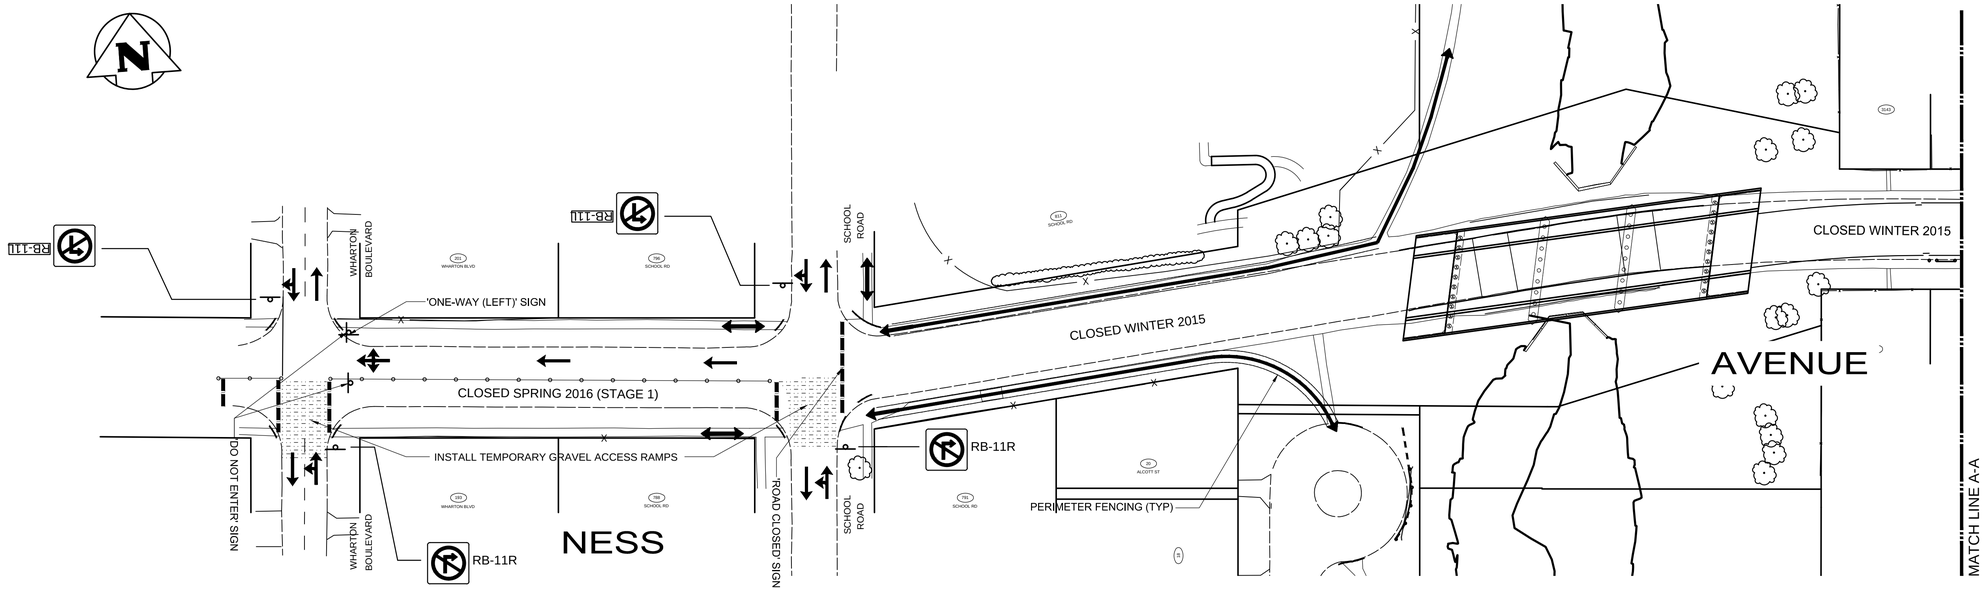

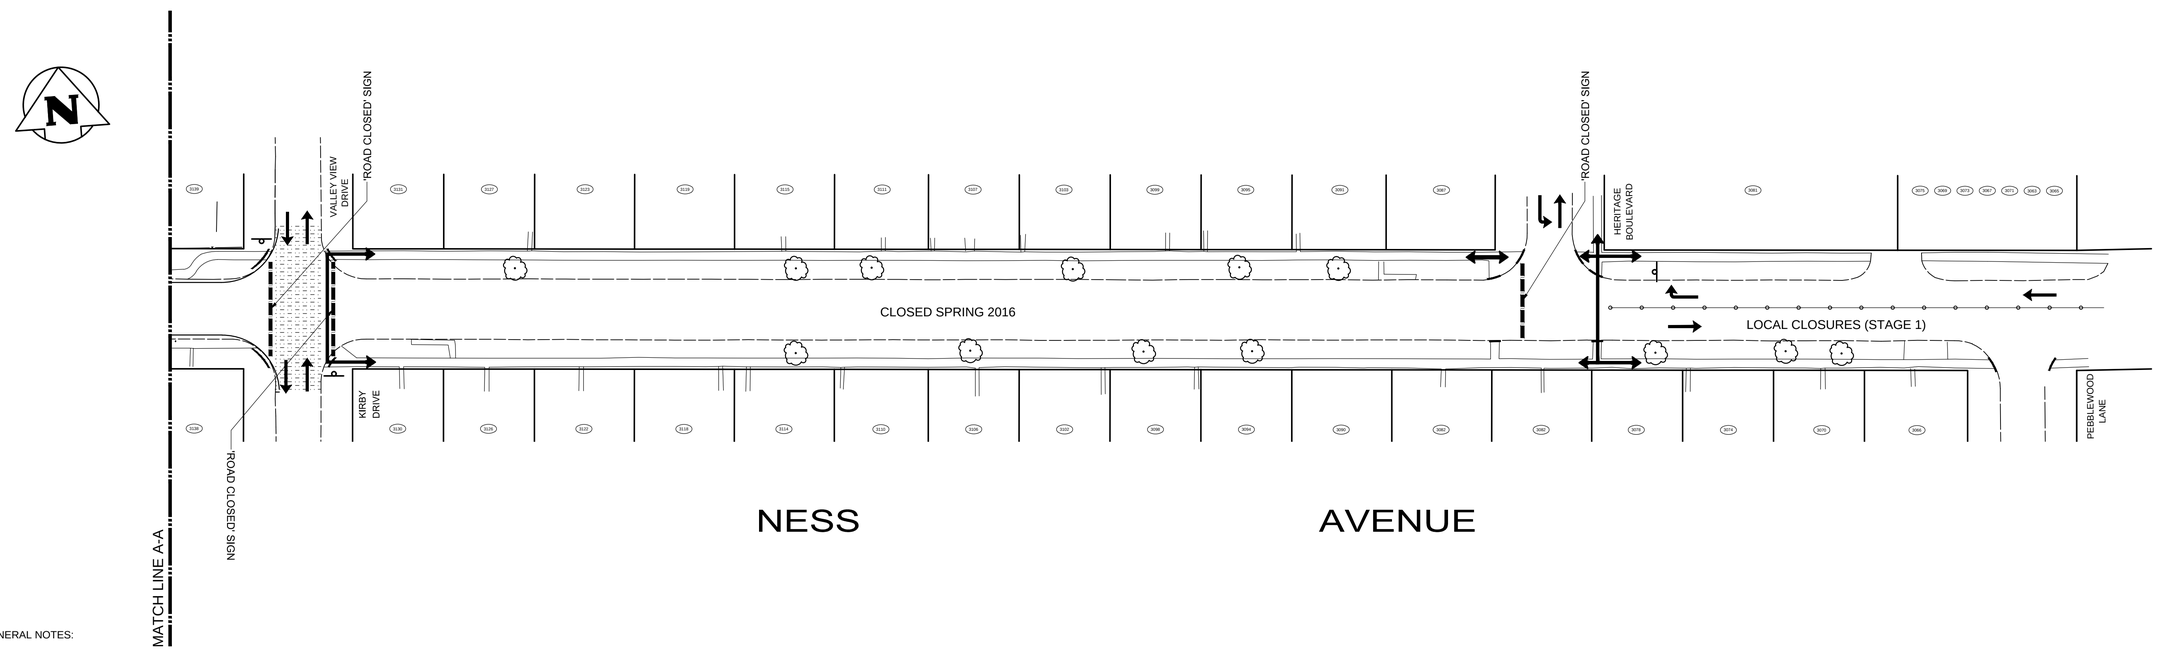

GENERAL NOTES:

1. CONTRACTOR IS RESPONSIBLE FOR ALL CONSTRUCTION SIGNING AND BARRICADES WITHIN THE AREA UNDER CONSTRUCTION WITH THE EXCEPTION OF ITEMS NOTED IN NOTE 2.
2. THE CITY OF WINNIPEG IS RESPONSIBLE FOR TRAFFIC CONTROL ON PORTAGE AVENUE WHICH SHALL INCLUDE POLY POST LANE DELINEATION BETWEEN EASTBOUND AND WESTBOUND LANES, CLOSURE OF LANES ON PORTAGE AVENUE, TURNING RESTRICTIONS ON PORTAGE, AND ALL REGULATORY SIGNAGE AND LANE DELINEATION FOR PORTAGE AVENUE.
3. MAINTAIN ACCESS FOR EMERGENCY VEHICLES TO OAKDEAN AND HARRIS.
4. MAINTAIN ACCESS TO ALL BUS STOPS.
5. THE CITY OF WINNIPEG TO SUPPLY CONCRETE MEDIAN BARRIER AND TRITION TRANSITION BARRIER. CONTRACTOR TO INSTALL (INCLUDING FILLING TRITION WITH WATER AND MAINTAINING FOR THE DURATION OF THE PROJECT. RETURN ALL BARRIERS TO THE CITY OF WINNIPEG YARDS AT COMPLETION.
6. LEFT TURNS TO AND FROM STOP CONTROLLED INTERSECTIONS WILL NOT BE ALLOWED.
7. NO VEHICULAR MOVEMENT RESTRICTIONS AT SIGNALIZED INTERSECTIONS.
8. FIELD ADJUSTMENTS TO TWO LANE SHIFT BY TRAFFIC SERVICES TO ACCOMMODATE RIGHT TURNS INTO MINOR STREETS AND COMMERCIAL ACCESSES.

LEGEND:

TRAFFIC LANE
RIGHT TURN (LOCAL ACCESS)
THROUGH/RIGHT TURN (LOCAL ACCESS)
PEDESTRIAN TRAFFIC
SIDEWALK CLOSED
POLY POSTS
TRITON BARRIER

APEGM
Certificate of Authorization
TETRA TECH WEI Inc.
No. 5313 Date: April 30, 2016

B.M.
ELEV.

NO.	REVISIONS	DATE	BY
0	ISSUED FOR TENDER	15.09.24	GAC

TETRA TECH

DESIGNED BY GAC
CHECKED BY GAC
DRAWN BY GMD
APPROVED BY EFS
HOR. SCALE: 1 : 500
VERTICAL:
DATE 15.09.24
ACCEPTED BY DATE
ORIGINAL DRAWING SIGNED BY: D.N. BURMEY, P.ENG. 15.09.24
D.N. BURMEY, P.ENG.
BRIDGE PROJECTS ENGINEER

PROVINCE OF MANITOBA
G. A. CHURCHILL
ORIGINAL SIGNED
15.09.24
25653
REGISTERED PROFESSIONAL ENGINEER

CONSULTANT DRAWING NO.
1400070800-DWG-C0058

Winnipeg

THE CITY OF WINNIPEG
PUBLIC WORKS DEPARTMENT
ENGINEERING DIVISION

NESS AVENUE AT STURGEON CREEK
BRIDGE CONSTRUCTION

TRAFFIC MANAGEMENT
STAGE 1

CITY DRAWING NUMBER
P-3465-15-010
SHEET 57 OF 64

57