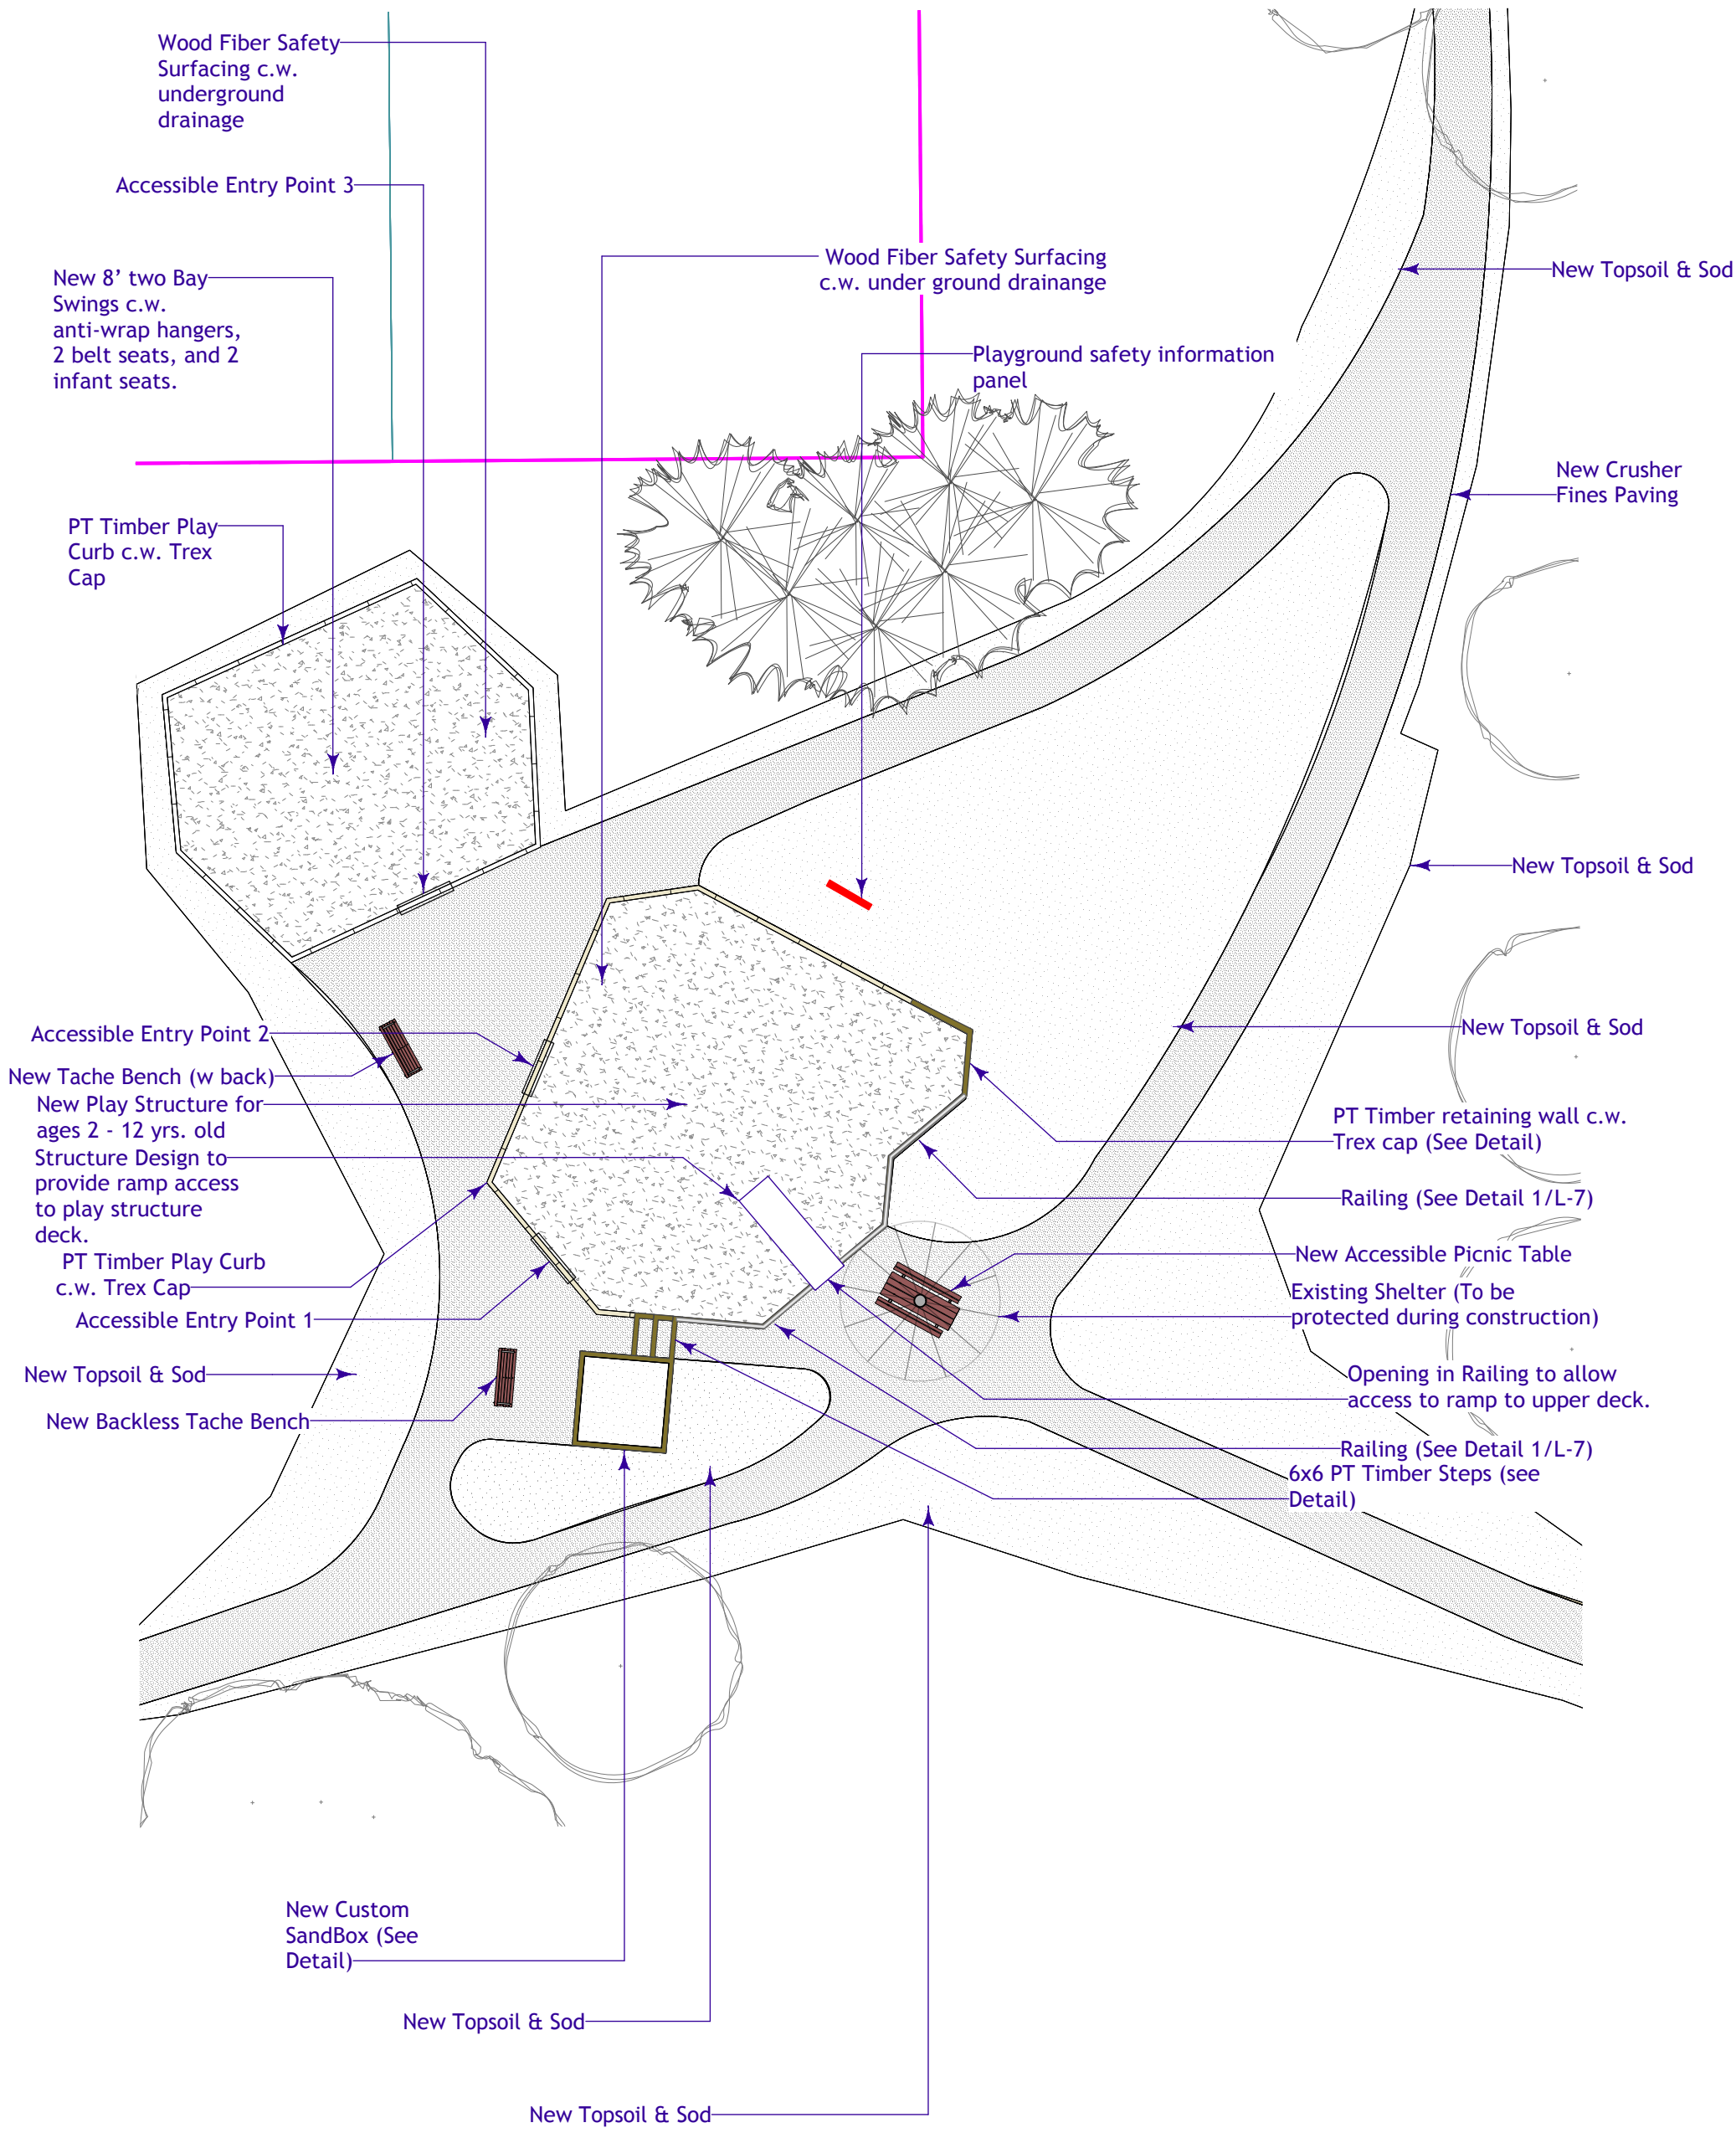

1
L-4

Playground Scope Plan

Scale: 1:200

0 5 10 15 m

No.	Date	Issue Notes
A	15-6-16	For Bid Opp

Drawing No.

L-4 of 16

Tranquility Park

Playground Scope Plan

Dean Spearman
Landscape Architect