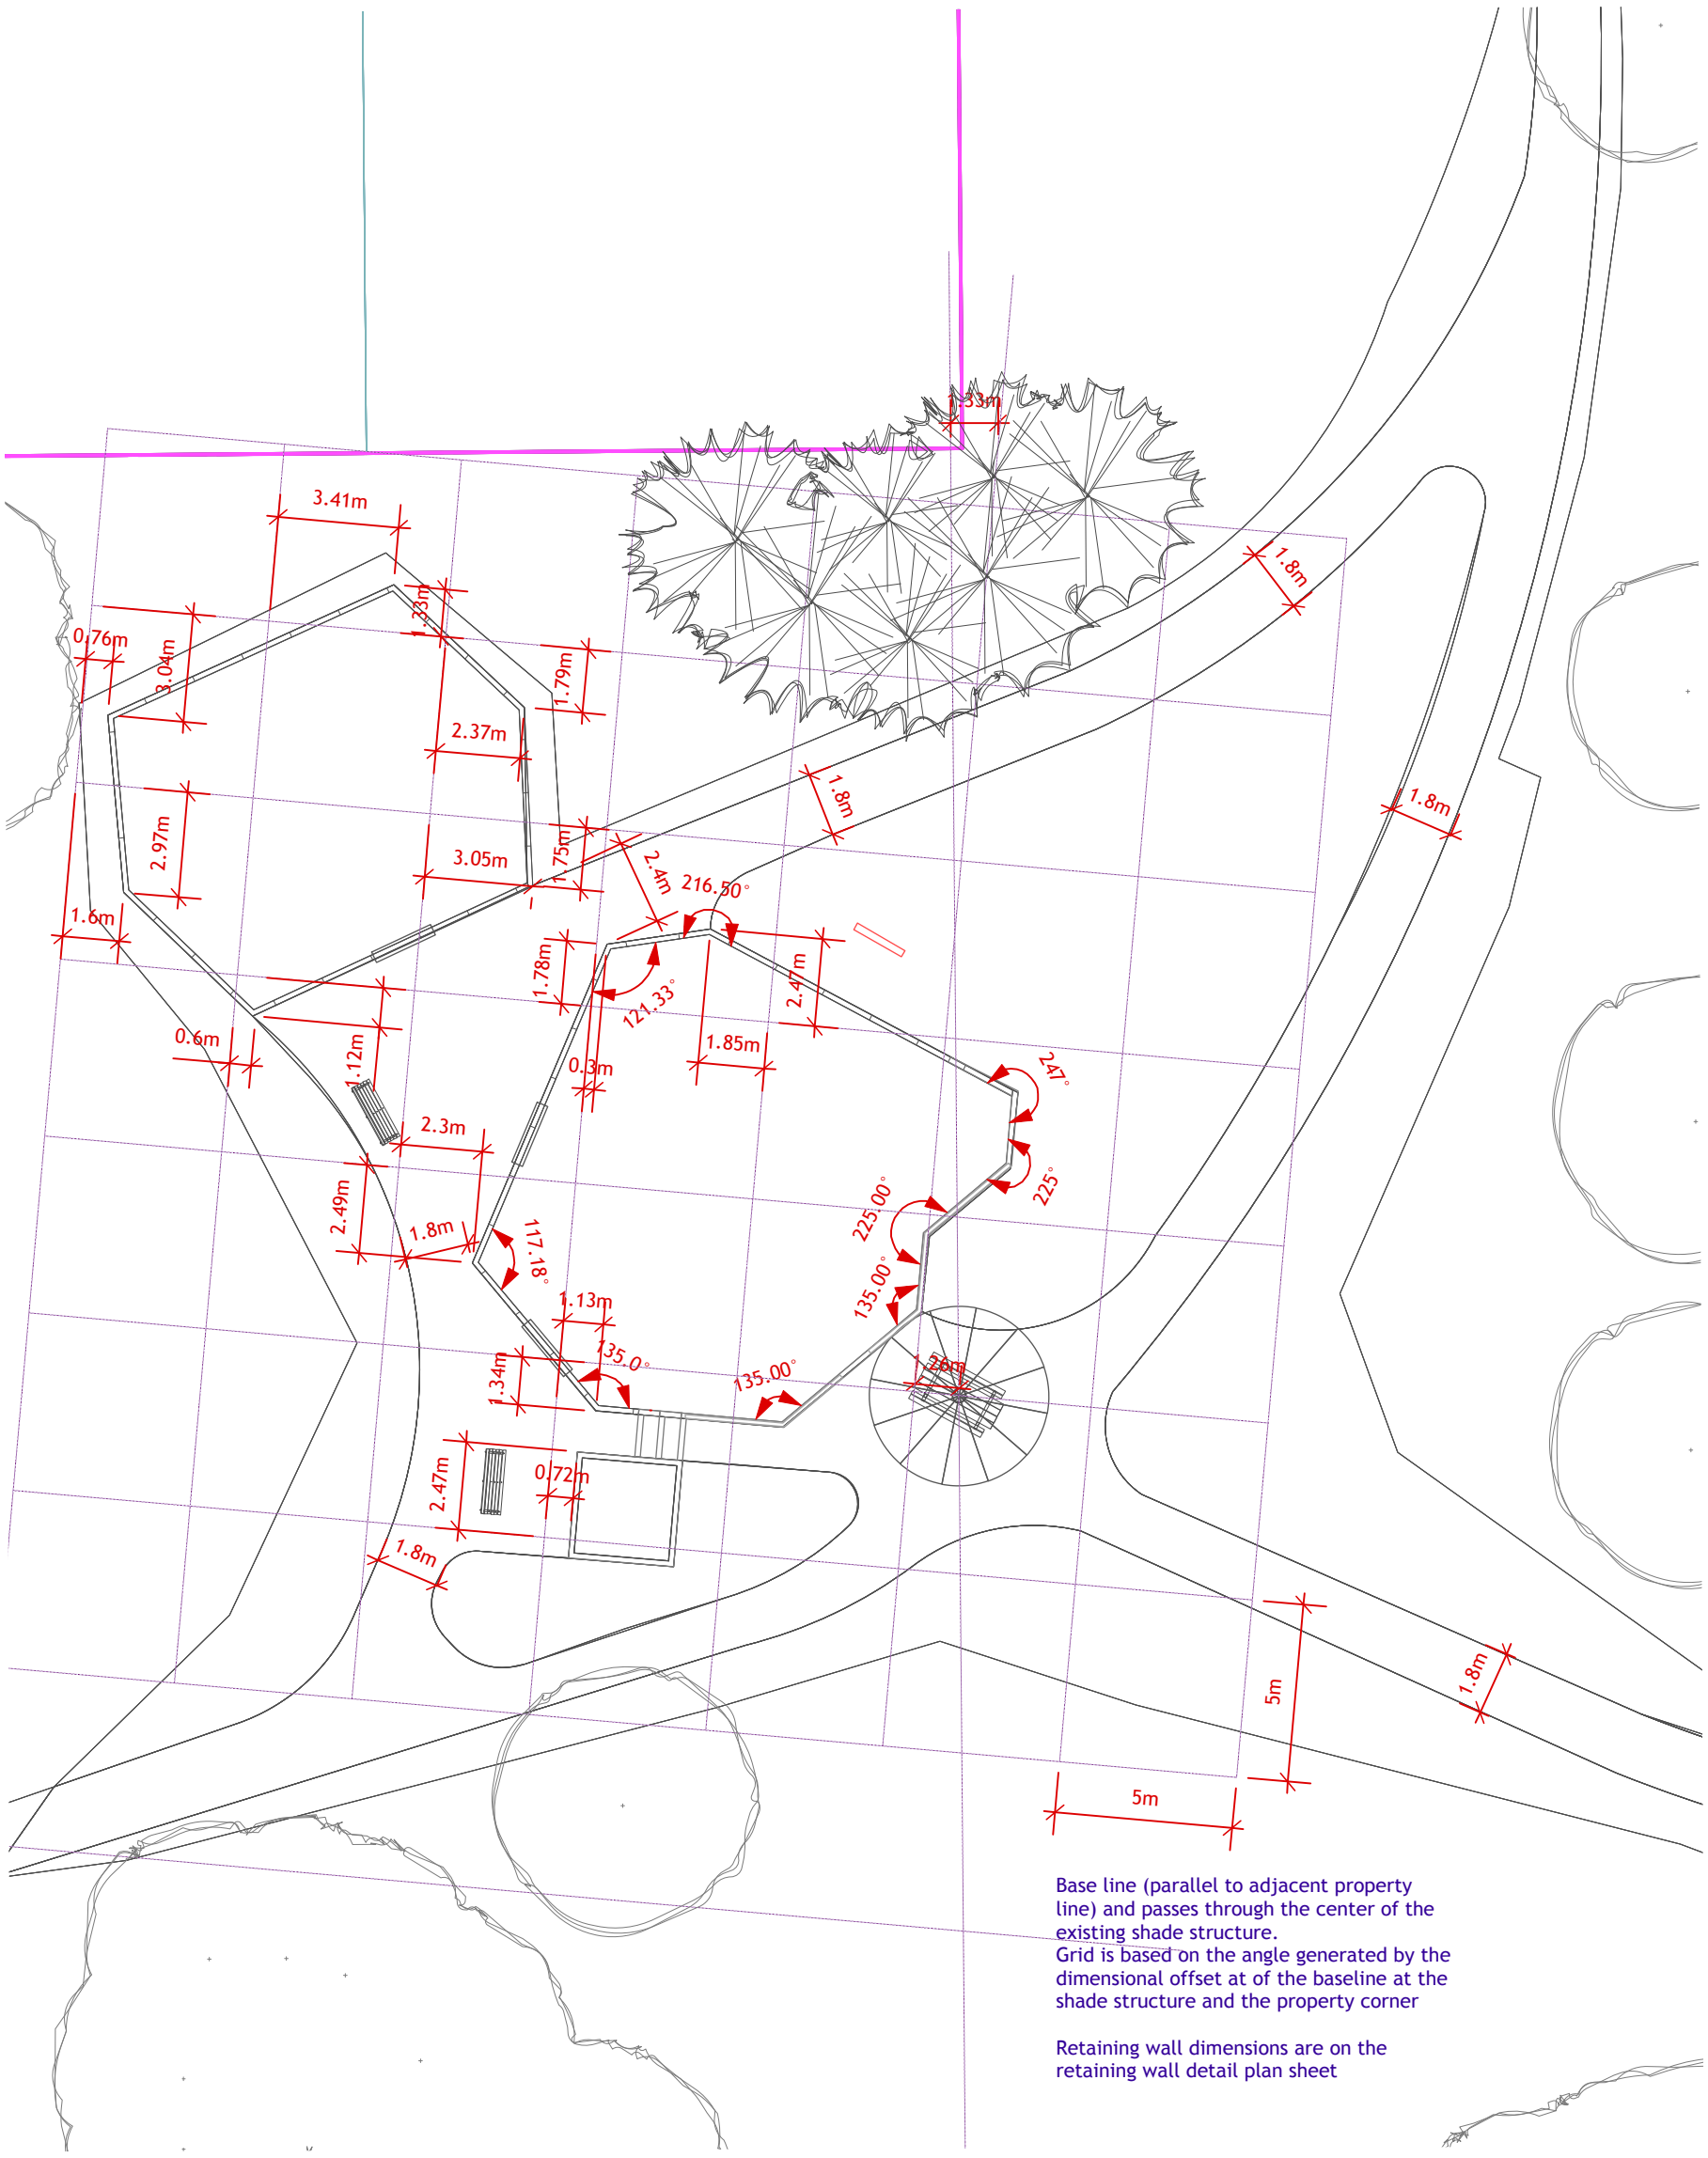

Base line (parallel to adjacent property line) and passes through the center of the existing shade structure.
Grid is based on the angle generated by the dimensional offset at of the baseline at the shade structure and the property corner

Retaining wall dimensions are on the retaining wall detail plan sheet

2
L-5

Playground Layout Plan
Scale: 1:200

0 5 10 15 m

A 15-6-16 For Bid Opp

No.	Date	Issue Notes

Drawing No.

L-5 *of* 16

Tranquility Park

Playground Layout Plan

Dean Spearman
Landscape Architect