A1 SIZE - 594mm x 841mm

©CH2M HILL 2015. ALL RIGHTS RESERVED.

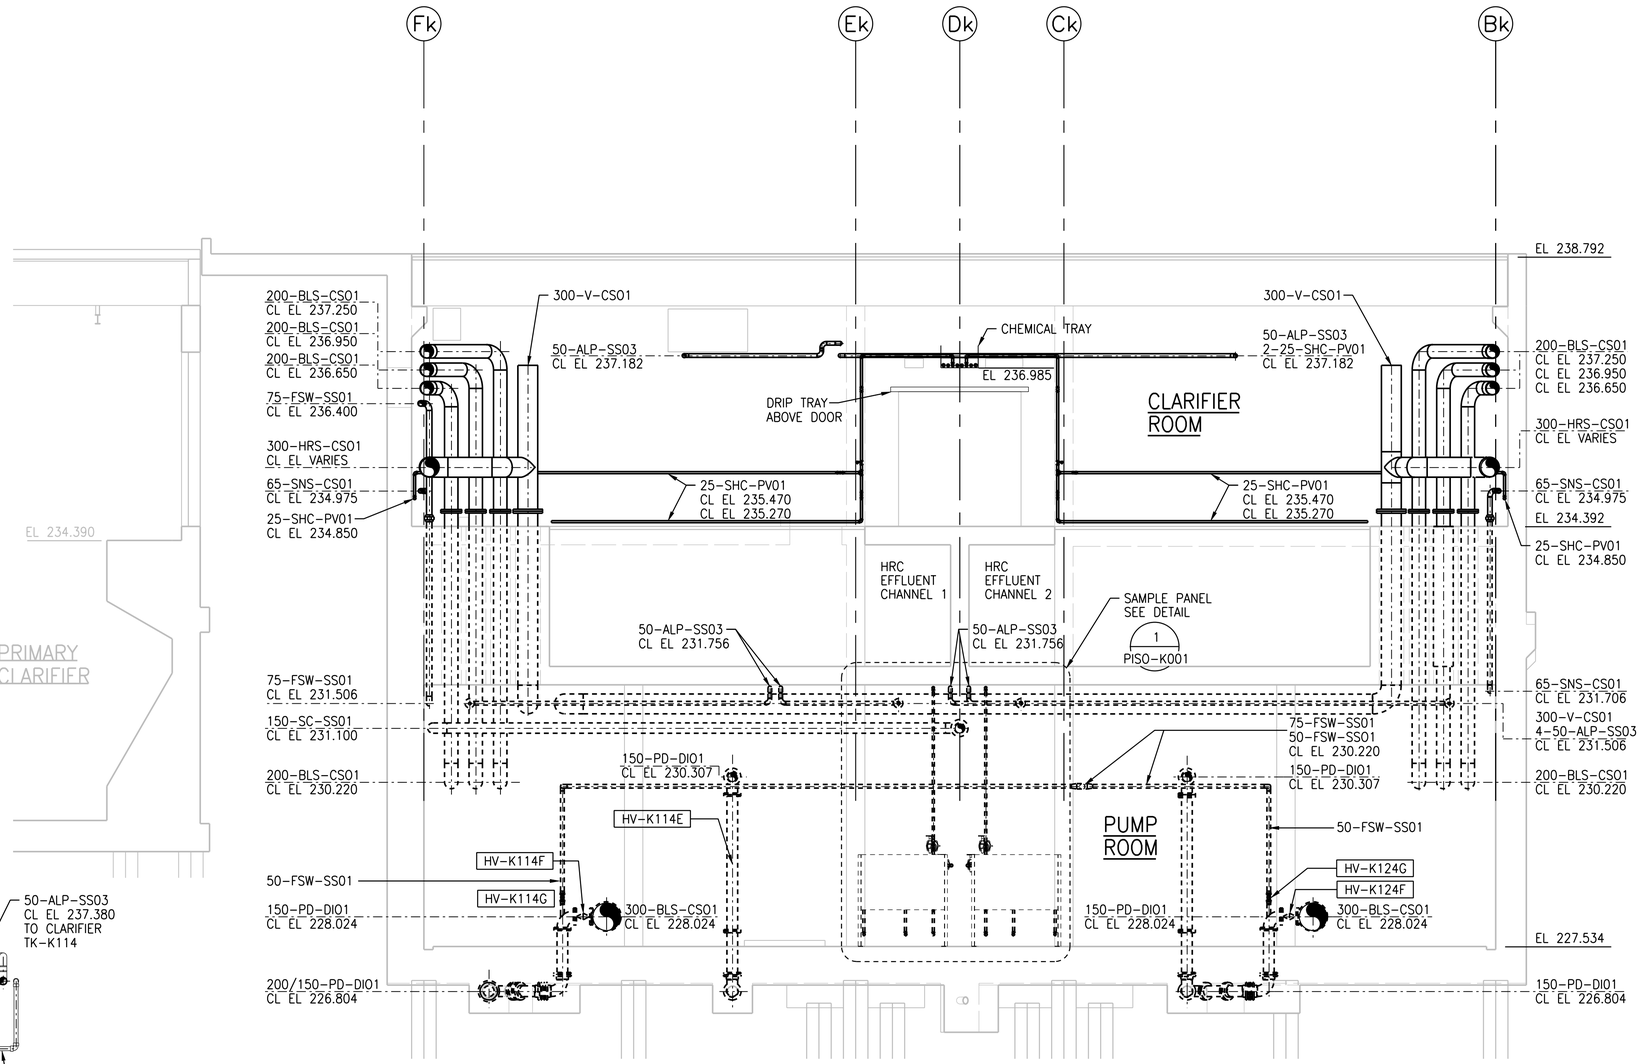

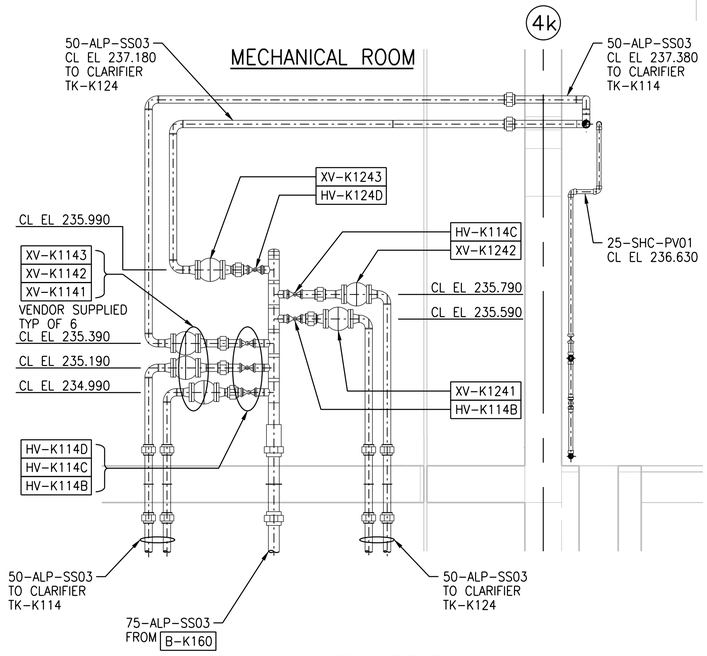

E SECTION K
1:25
PGAD-K002

E SECTION E
1:50
PGAD-K001, PGAD-K002

APEGM
Certificate of Authorization
CH2M HILL Canada Ltd.
No. 1441

NO.	REVISIONS	DATE	DESIGN	CHECK
00	ISSUED FOR TENDER	08/2015	B.C.	J.C.

CH2MHILL. SNC-LAVALIN KGS GROUP CONSULTING ENGINEERS

DESIGNED BY: J. KRAEMER	CHECKED BY: J. KRAEMER
DRAWN BY: B. COOPER	APPROVED BY: F. ABSI
SCALE: 1:50	ISSUED FOR CONSTRUCTION BY: T. TURZAK
DATE: 2015/08/13	DATE: 2015/08/13

CONSULTANT NO.: 474248

ENGINEER'S SEAL
12 August 2015
PROVINCE OF MANITOBA
F. J. ABSI
Member
36875
REGISTERED PROFESSIONAL ENGINEER

Winnipeg
THE CITY OF WINNIPEG
WATER AND WASTE DEPARTMENT

SOUTH END WATER POLLUTION CONTROL CENTRE
SEWPCC UPGRADING/EXPANSION PROJECT
PROCESS
HIGH RATE CLARIFICATION BUILDING
SECTION E

CITY DRAWING NUMBER	SHEET	REV.	SIZE
1-0102-PGAD-K009		00	A1

PLOT DATE: 2015\08\12
FILE NAME: 1-0102-PGAD-K009.dgn