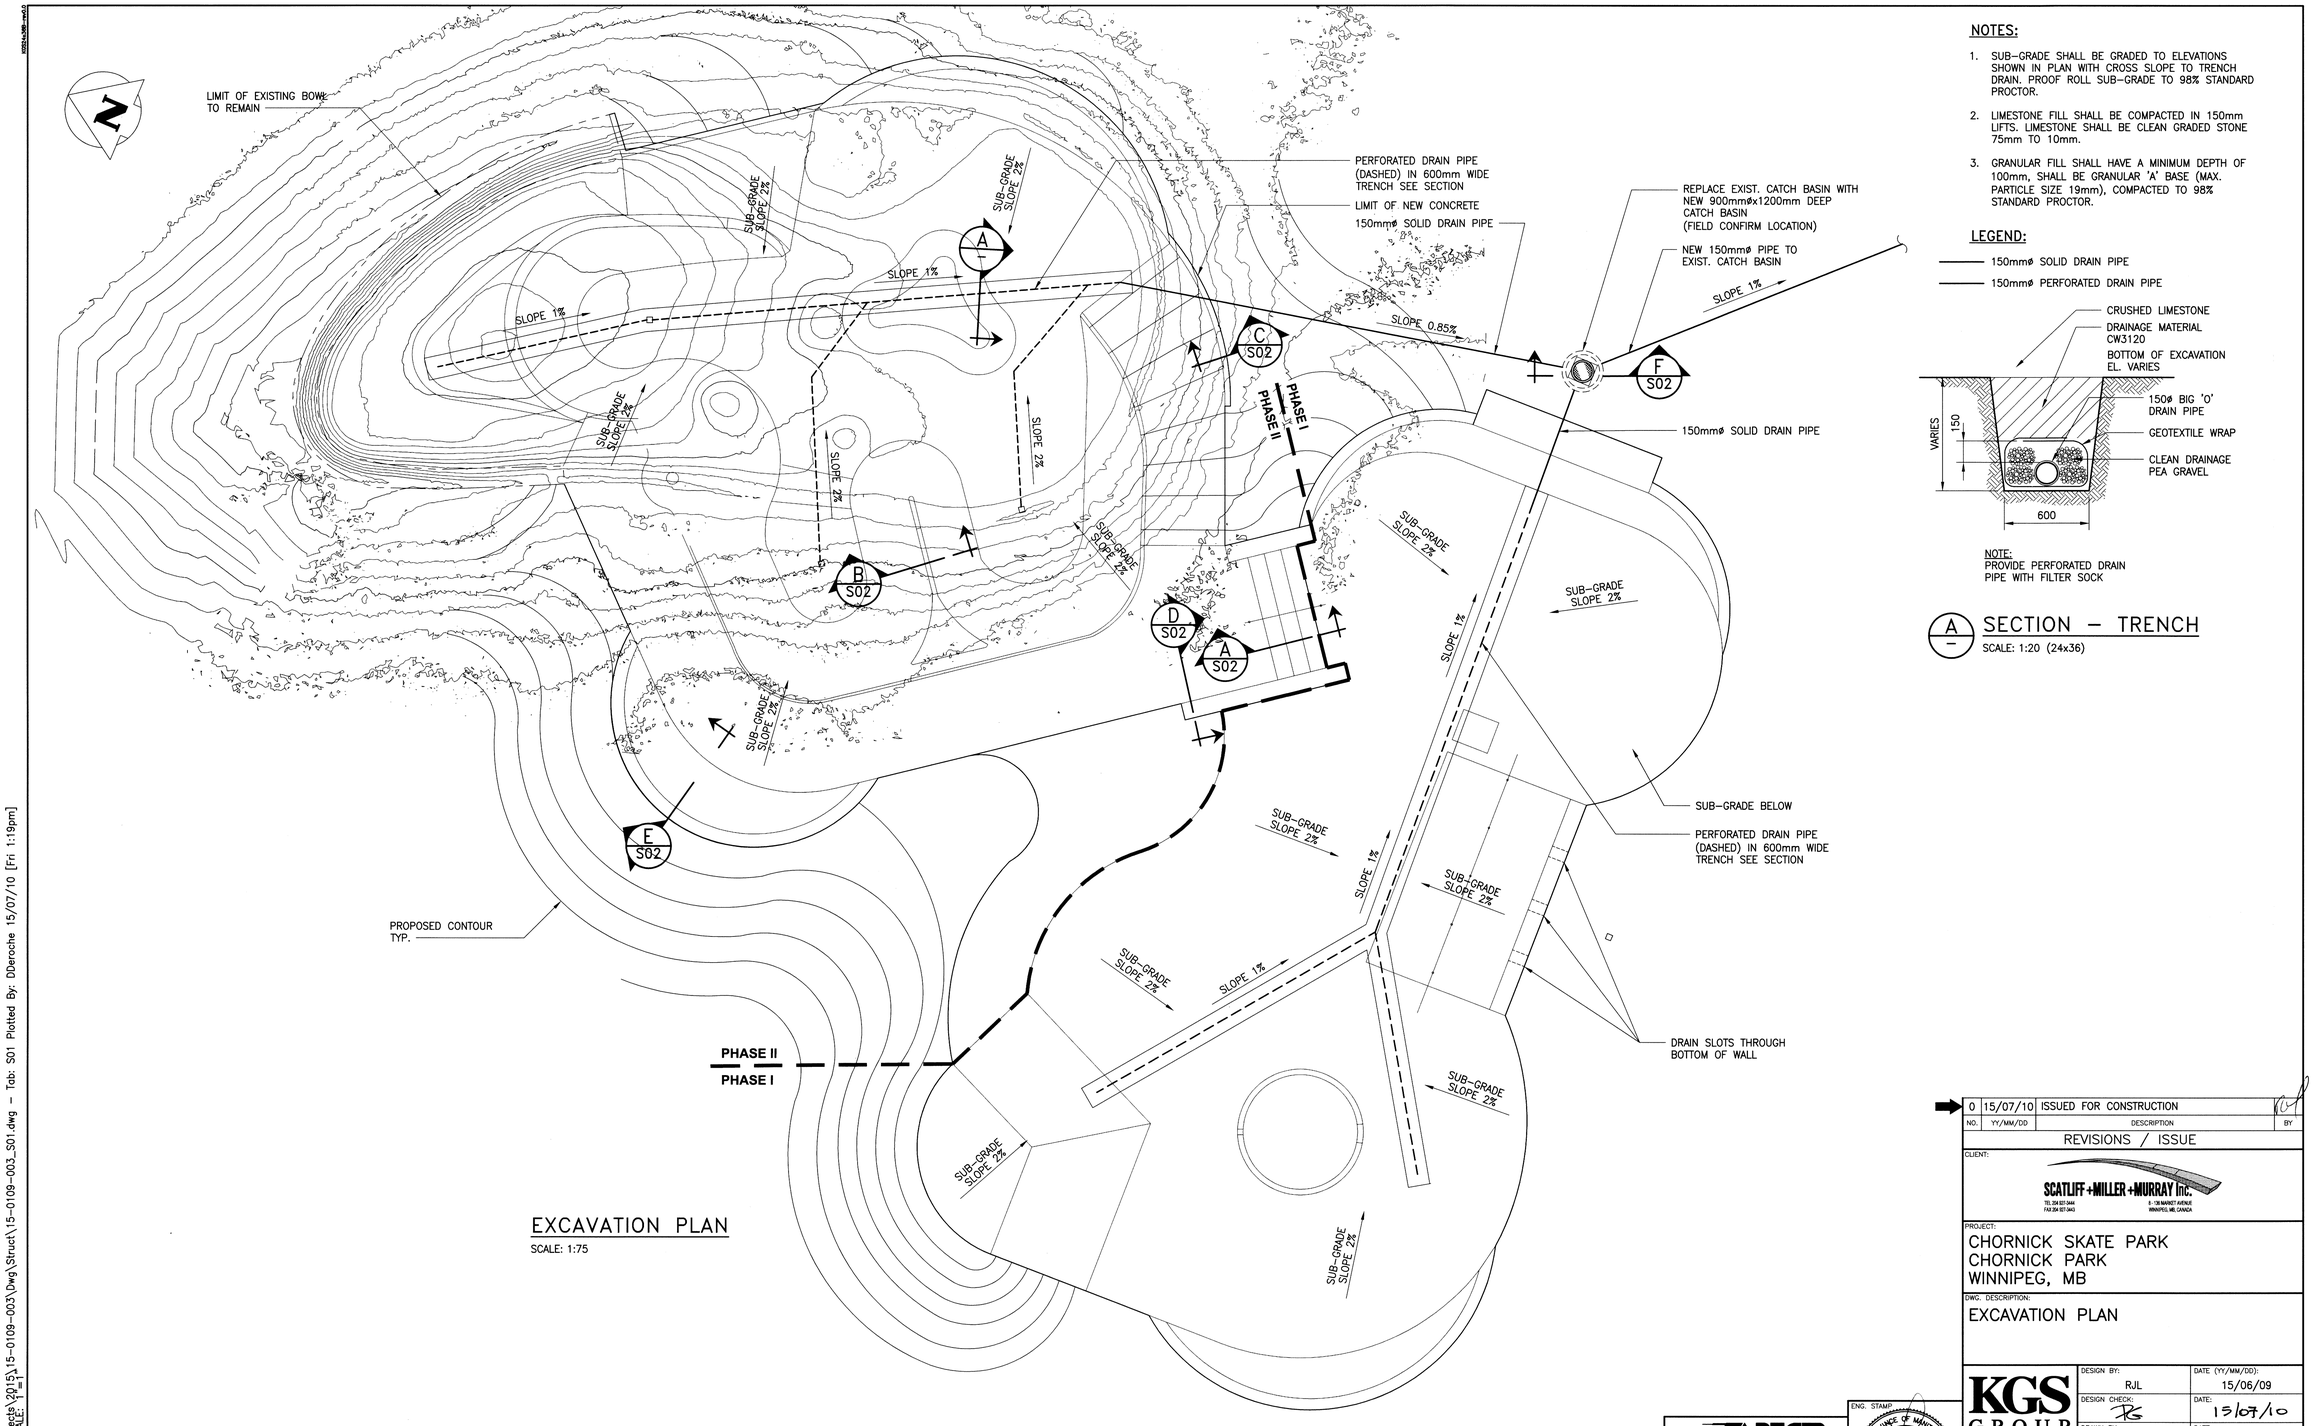

EXCAVATION PLAN

SCALE: 1:75

NOTES:

1. SUB-GRADE SHALL BE GRADED TO ELEVATIONS SHOWN IN PLAN WITH CROSS SLOPE TO TRENCH DRAIN. PROOF ROLL SUB-GRADE TO 98% STANDARD PROCTOR.
2. LIMESTONE FILL SHALL BE COMPACTED IN 150mm LIFTS. LIMESTONE SHALL BE CLEAN GRADED STONE 75mm TO 10mm.
3. GRANULAR FILL SHALL HAVE A MINIMUM DEPTH OF 100mm, SHALL BE GRANULAR 'A' BASE (MAX. PARTICLE SIZE 19mm), COMPACTED TO 98% STANDARD PROCTOR.

LEGEND:

150mmø SOLID DRAIN PIPE

150mmø PERFORATED DRAIN PIPE

NOTE:
PROVIDE PERFORATED DRAIN PIPE WITH FILTER SOCK

A — SECTION — TRENCH

SCALE: 1:20 (24x36)

NO.	YY/MM/DD	DESCRIPTION	BY
0	15/07/10	ISSUED FOR CONSTRUCTION	

REVISIONS / ISSUE

CLIENT: SCATLIFF + MILLER + MURRAY Inc.
TEL 204 837-3446 FAX 204 837-3412
8 - 130 MARIOTT AVENUE WINNIPEG, MB, CANADA

PROJECT:
CHORNICK SKATE PARK
CHORNICK PARK
WINNIPEG, MB

DWG. DESCRIPTION:
EXCAVATION PLAN

KGS GROUP CONSULTING ENGINEERS

DESIGN BY:	RJL	DATE (YY/MM/DD):	15/06/09
DESIGN CHECK:	RJS	DATE:	15/07/10
DRAWN BY:	JAR	DATE:	15/06/09
DWG CHECK:		DATE:	15/7/10

DWG. NO. 15-0109-003 S01 REV: 0

APEGM Certificate of Authorization KGS Group No. 245

ENG. STAMP: PROVINCE OF MANITOBA R.J. LONG REGISTERED PROFESSIONAL ENGINEER

FileName: P:\Projects\2015\15-0109-003\Dwg\Struct\15-0109-003_S01.dwg - Tab: S01 Plotted By: DDeroche 15/07/10 [Fri 1:19pm]
24"x36" PLOT SCALE: 1"=1'