Last saved by: CLOUSTONC (2015-09-24) Last Plotted: never
Filename: P:\60431277\900-WORK\920-929 (GIS-GRAPHICS)\692-2015_DRAWING_XXX_R0.MXD

Project Management Initials: Designer: Checked: Approved:

ANSI B 279.4mm x 431.8mm

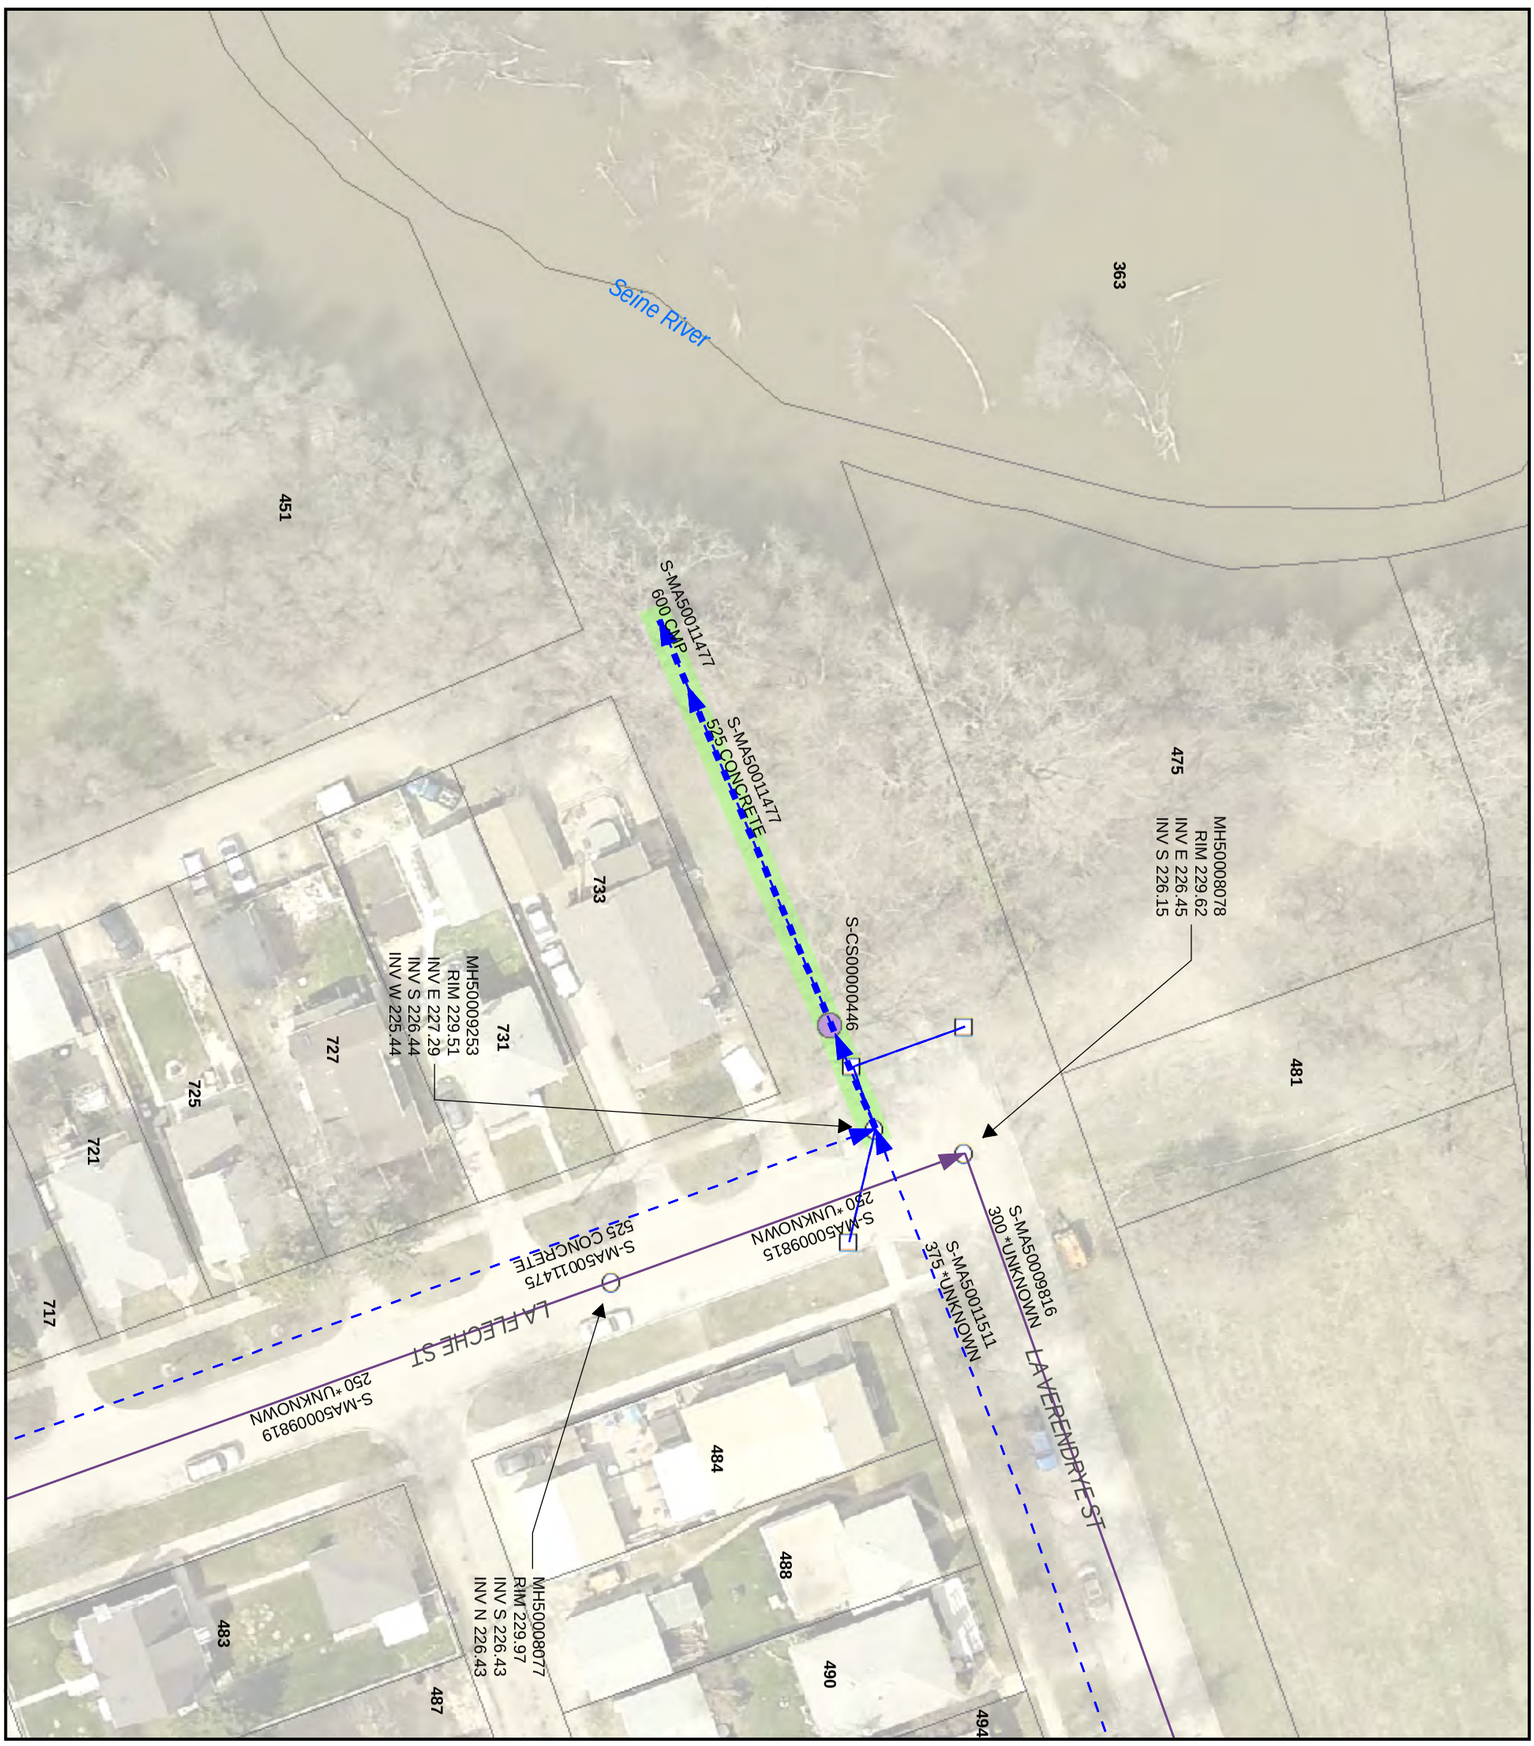

Fall Inspections

LEGEND

- LDS
- WWS
- CB Lead
- SEWER MANHOLE
- CATCH BASIN
- CONTROL STRUCTURE

SITE CONSIDERATIONS:

CONTROL STRUCTURE ACCESS REQUIRED

N

1:500

NAD 1983 UTM Zone 14N

7.5 0 7.5 15 22.5 30 m

Issue Status: Tender

2015 Outfall Inspections

City of Winnipeg
BID Opportunity No. 692-2015

Outfall Asset Number: S-MA50011477 - 46.33m
Upstream Sewer Asset Number: None - 0m
Upstream Manhole Coordinates: 635788.3911E, 5529048.0409N
Location: LA FLECHE ST & LA VERENDRYE ST

AECOM

Drawing: 36 of 341