ANSI B 279.4mm x 431.8mm

Project Management Initials: Designer: Checked: Approved:

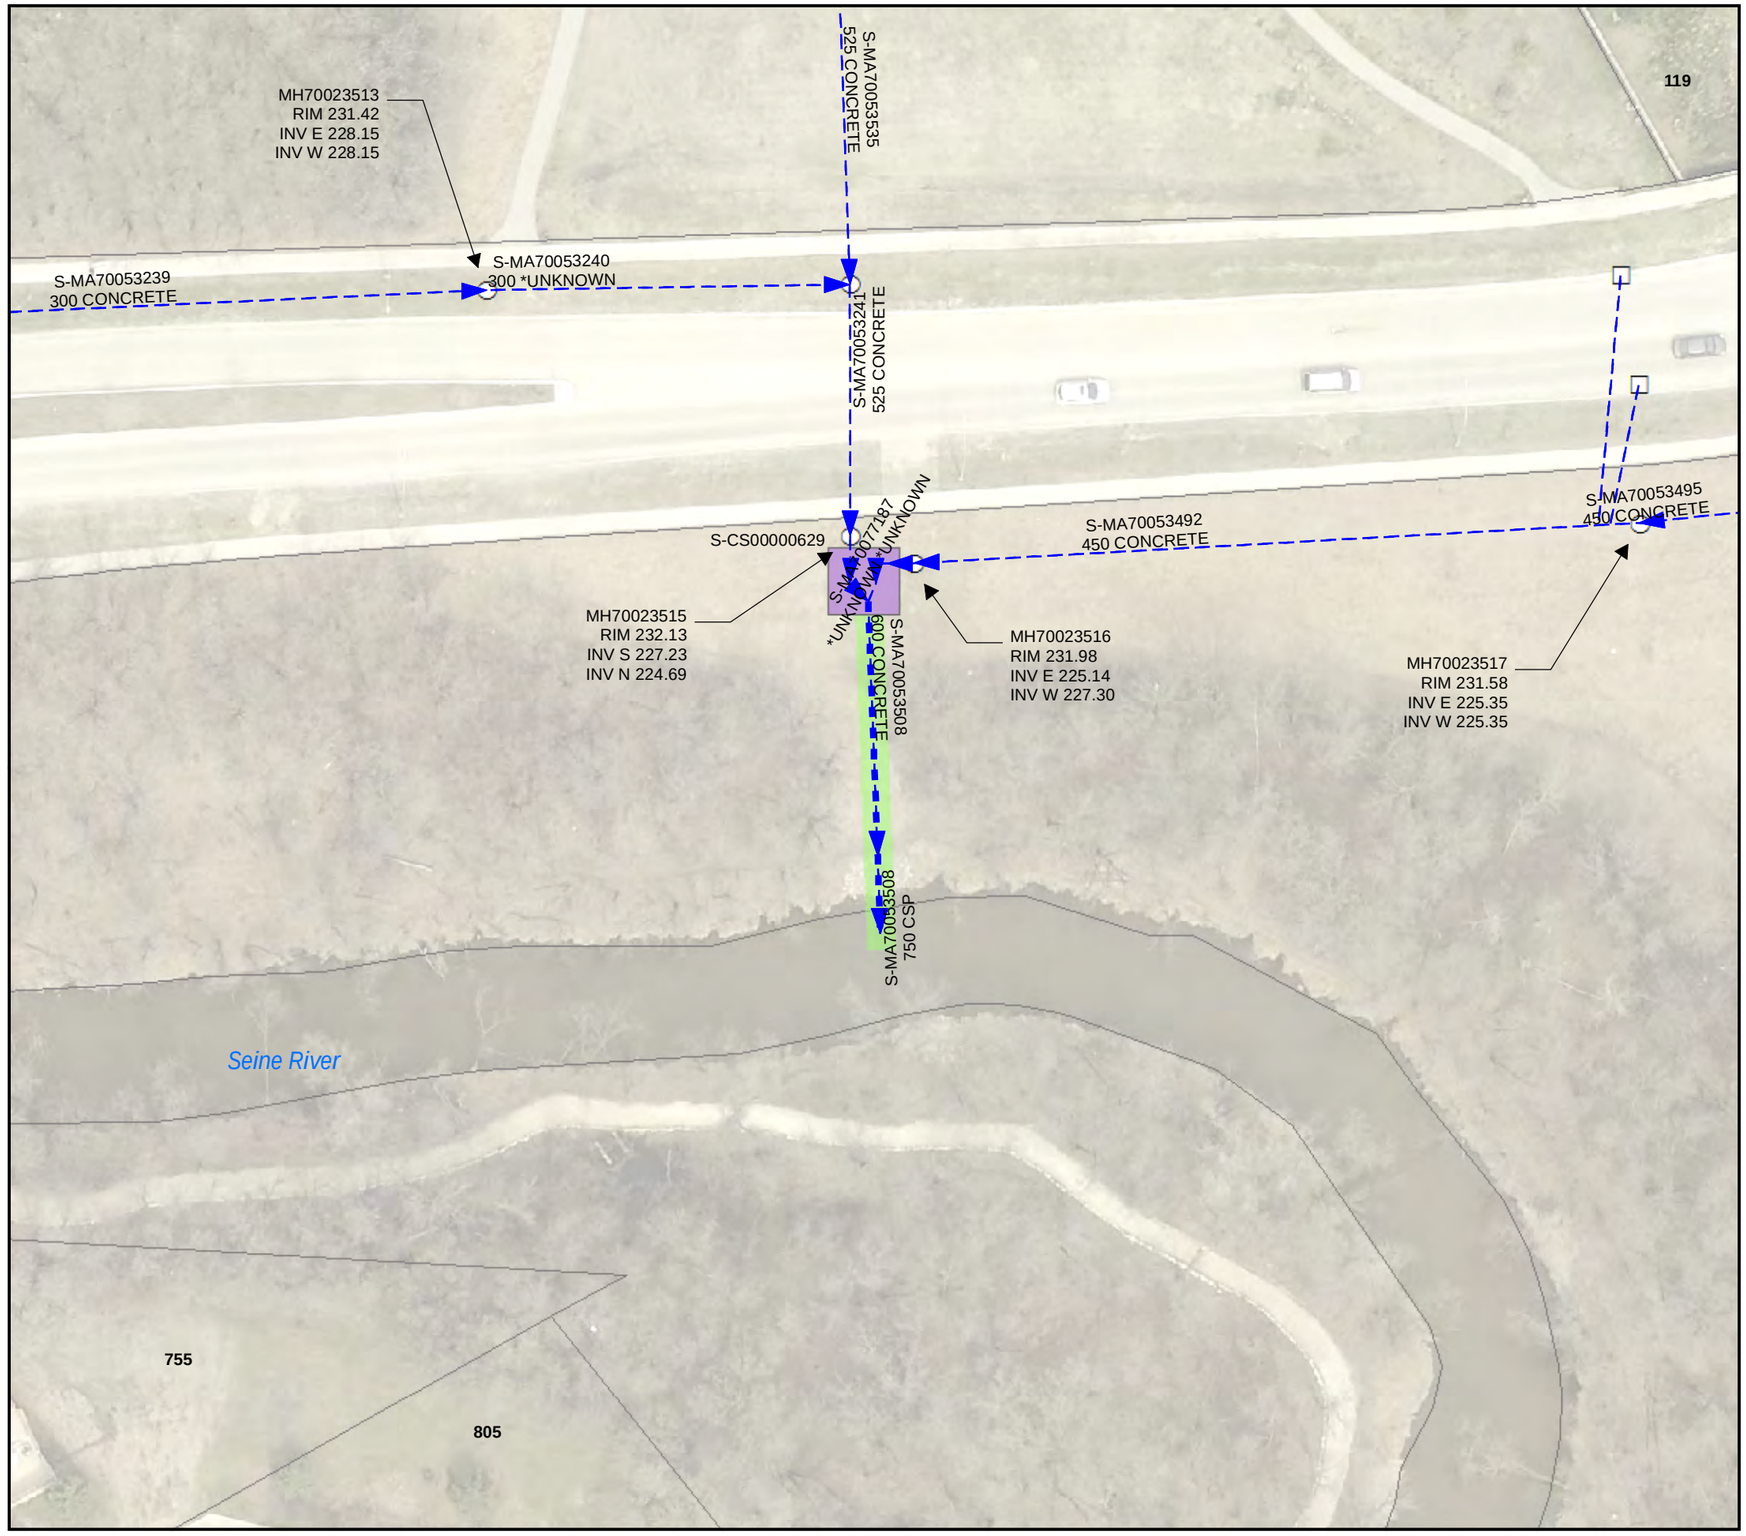

Summer Inspections

LEGEND

- LDS
- CB Lead
- SEWER MANHOLE
- CATCH BASIN
- CONTROL STRUCTURE

SITE CONSIDERATIONS:
CONTROL STRUCTURE ACCESS REQUIRED

7.5 0 7.5 15 22.5 30 m

1:500

NAD 1983 UTM Zone 14N

Issue Status: Tender

AECOM

Drawing: 68 of 341

Outfall Asset Number: S-MA70053508 - 27.85m
Upstream Sewer Asset Number: None - 0m
Upstream Manhole Coordinates: 638228.9567E, 5520639.1400N
Location: 650 SHOREHILL DR

2015 Outfall Inspections

City of Winnipeg
BID Opportunity No. 692-2015

Last saved by: CLOUSTONC (2015-09-24) Last Plotted: never
Filename: P:\60431277\900-WORK\920-929 (GIS-GRAPHICS)\692-2015_DRAWING_XXX_R0.MXD