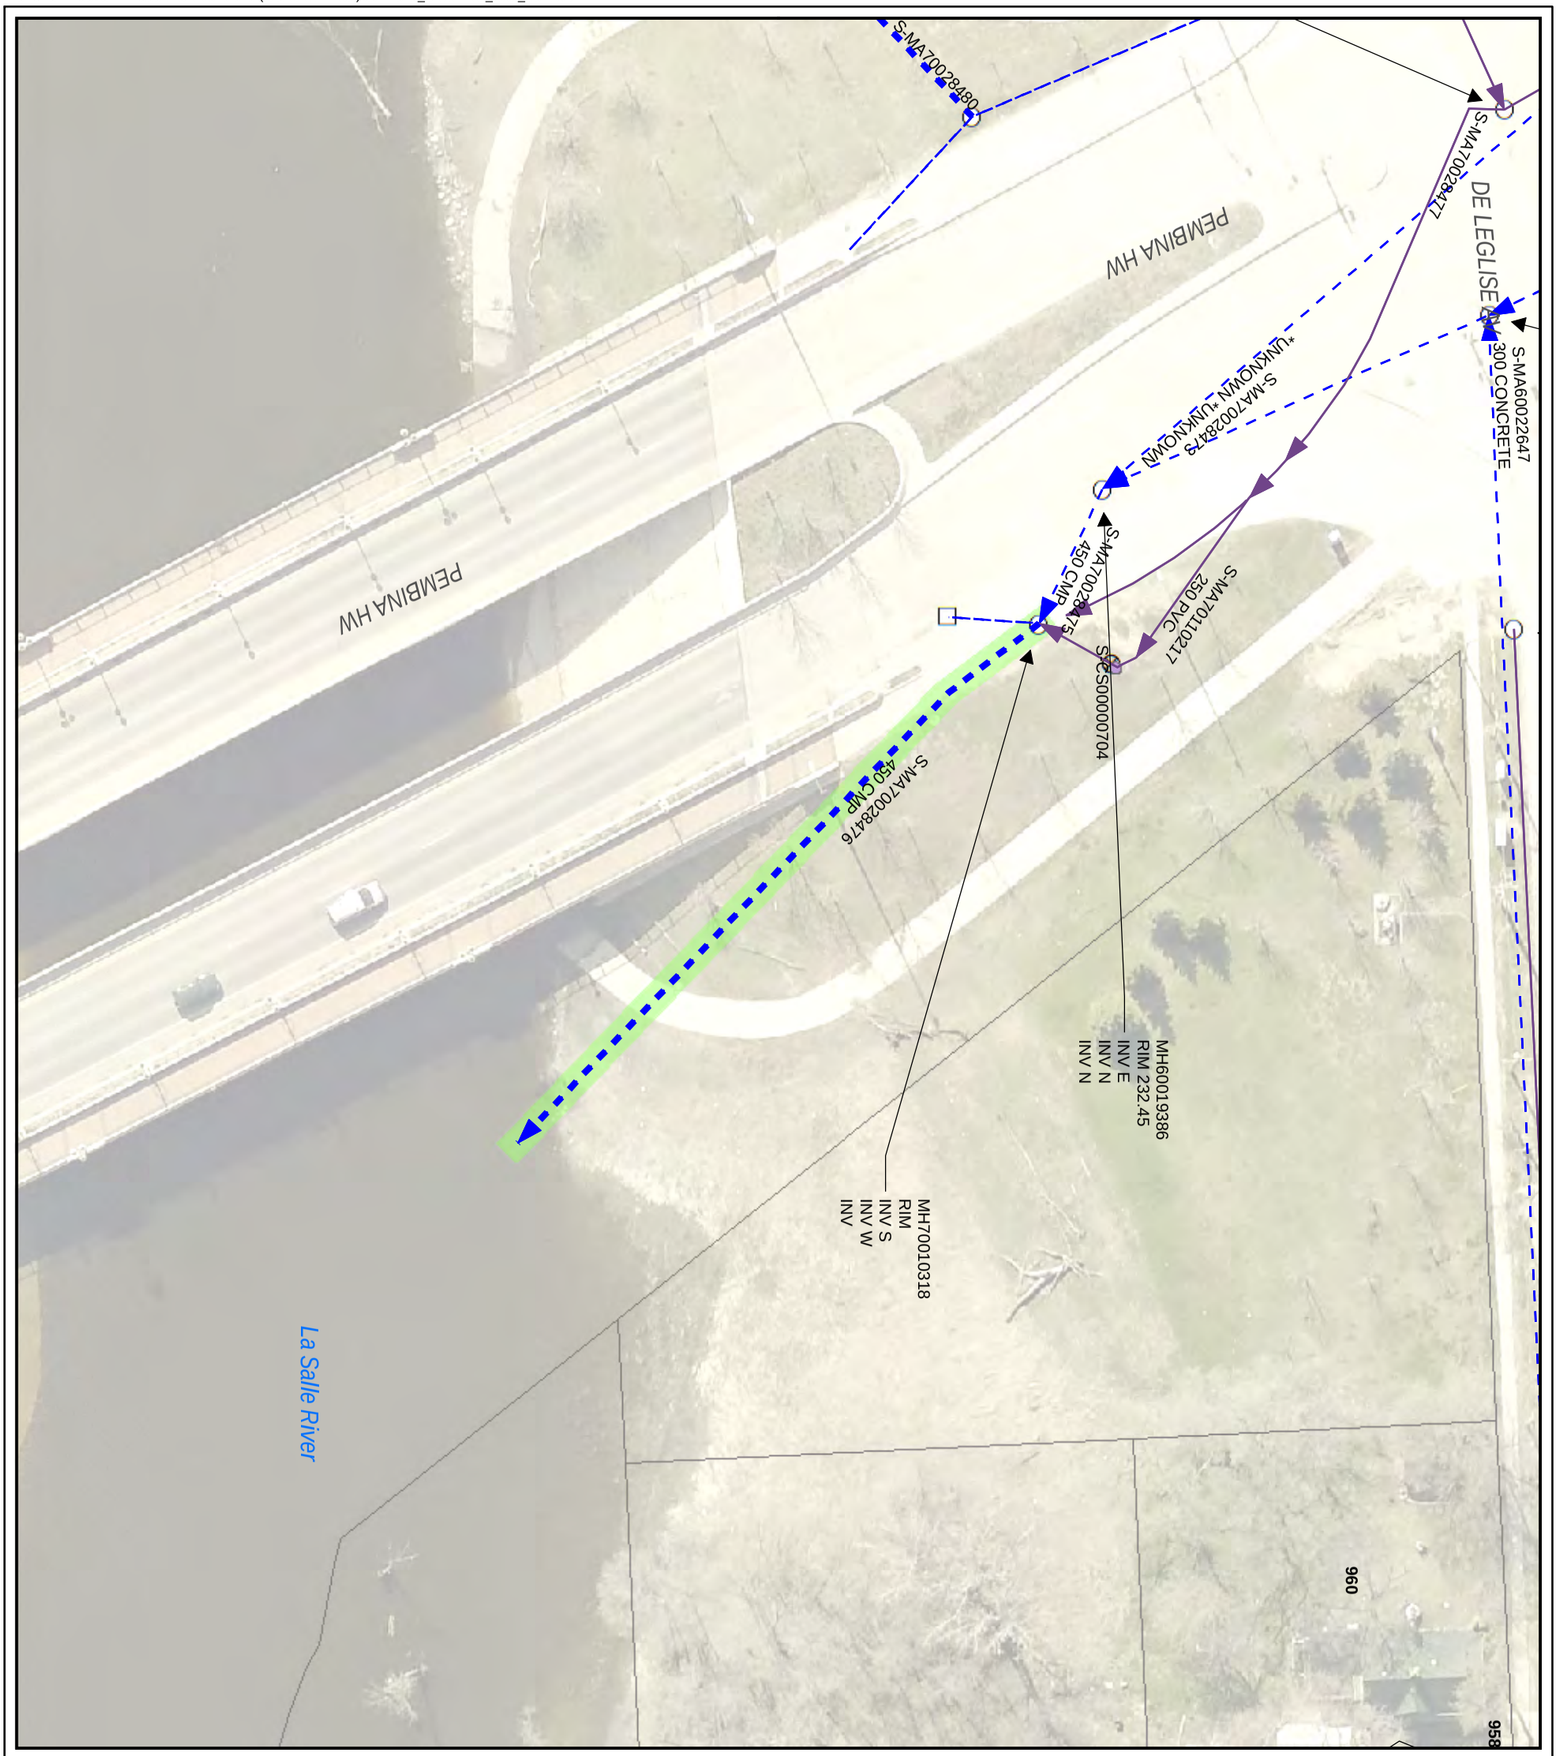

Sonar Required

LEGEND

- LDS
- WWS
- CB Lead
- SEWER MANHOLE
- CATCH BASIN
- SEWER VALVE
- CONTROL STRUCTURE

SITE CONSIDERATIONS:
TRAFFIC MANAGEMENT REQUIREMENTS

N

1:500

NAD 1983 UTM Zone 14N

7.5 0 7.5 15 22.5 30 m

Issue Status: Tender

2015 Outfall Inspections

City of Winnipeg
BID Opportunity No. 692-2015

Outfall Asset Number: S-MA70028476 - 61.8m

Upstream Sewer Asset Number: None - 0m
Upstream Manhole Coordinates: 633045.4465E, 5514061.8585N
Location: 3564 PEMBINA HWY

AECOM

Drawing: 142 of 341