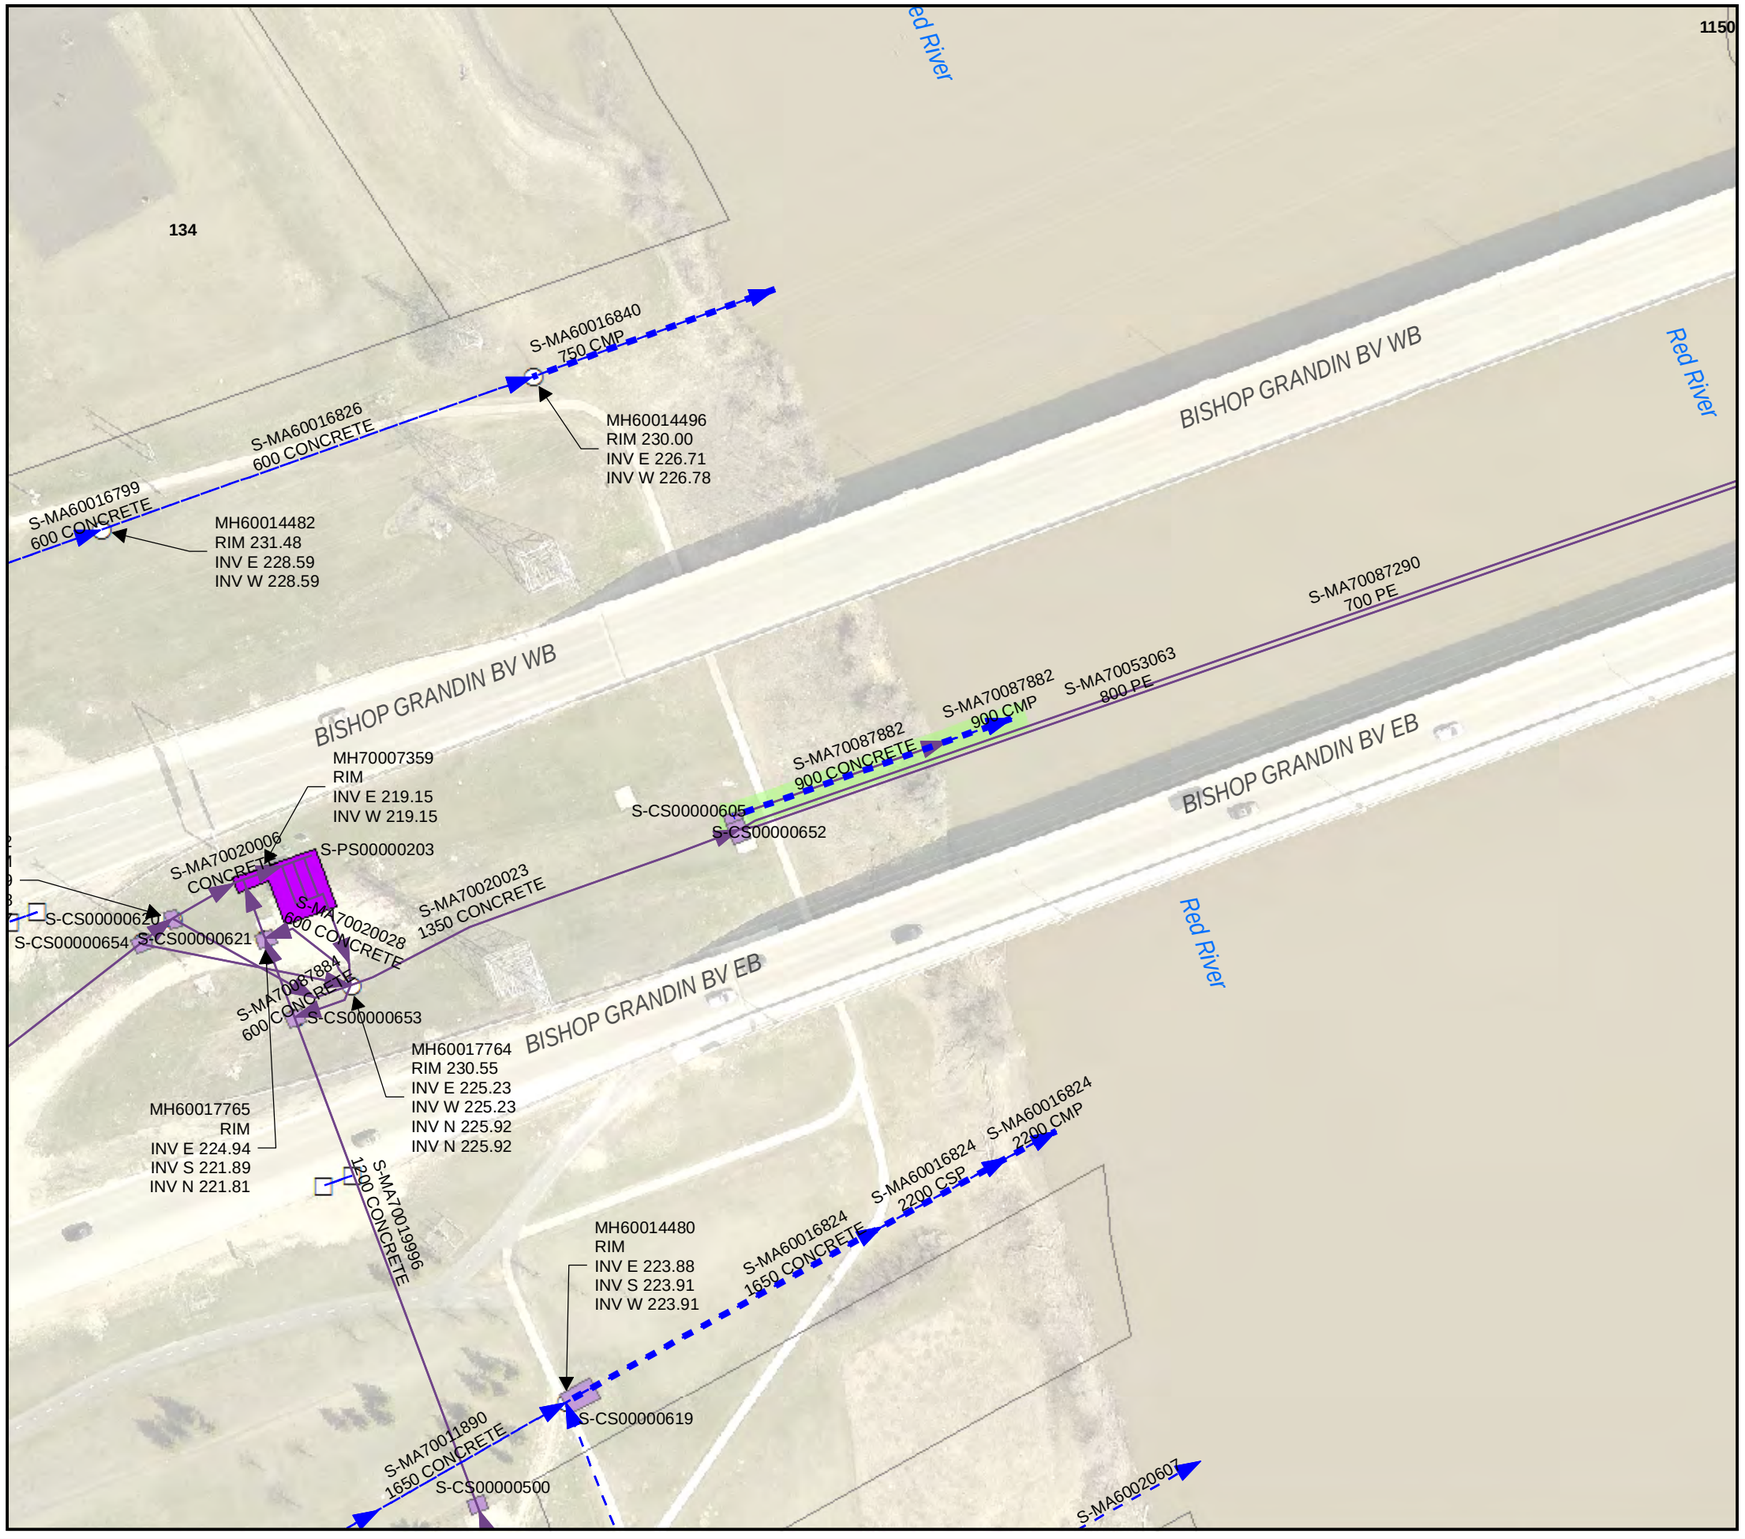

Sonar Required

LEGEND

- LDS
- WWS
- CB Lead
- SEWER MANHOLE
- CATCH BASIN
- SEWER PUMP STATION
- CONTROL STRUCTURE

SITE CONSIDERATIONS:
ACCESS VIA BISHOP GRANDIN BV EAST BOUND. CONTROL STRUCTURE ACCESS REQUIRED.

N

10 0 10 20 30 40 m

1:1,000

NAD 1983 UTM Zone 14N

Issue Status: Tender

AECOM

Drawing: 156 of 341

Outfall Asset Number: S-MA70087882 - 49.48m
Upstream Sewer Asset Number: None - 0m
Upstream Manhole Coordinates: 633472.3580E, 5520421.7817N
Location: 3100 BISHOP GRANDIN BLVD

2015 Outfall Inspections

City of Winnipeg
BID Opportunity No. 692-2015

ANSI B 279.4mm x 431.8mm

Approved:

Checked:

Designer:

Project Management Initials:

Last saved by: CLOUSTONC (2015-09-24) Last Plotted: never
Filename: P:\60431277\900-WORK\920-929 (GIS-GRAPHICS)\692-2015_DRAWING_XXX_R0.MXD