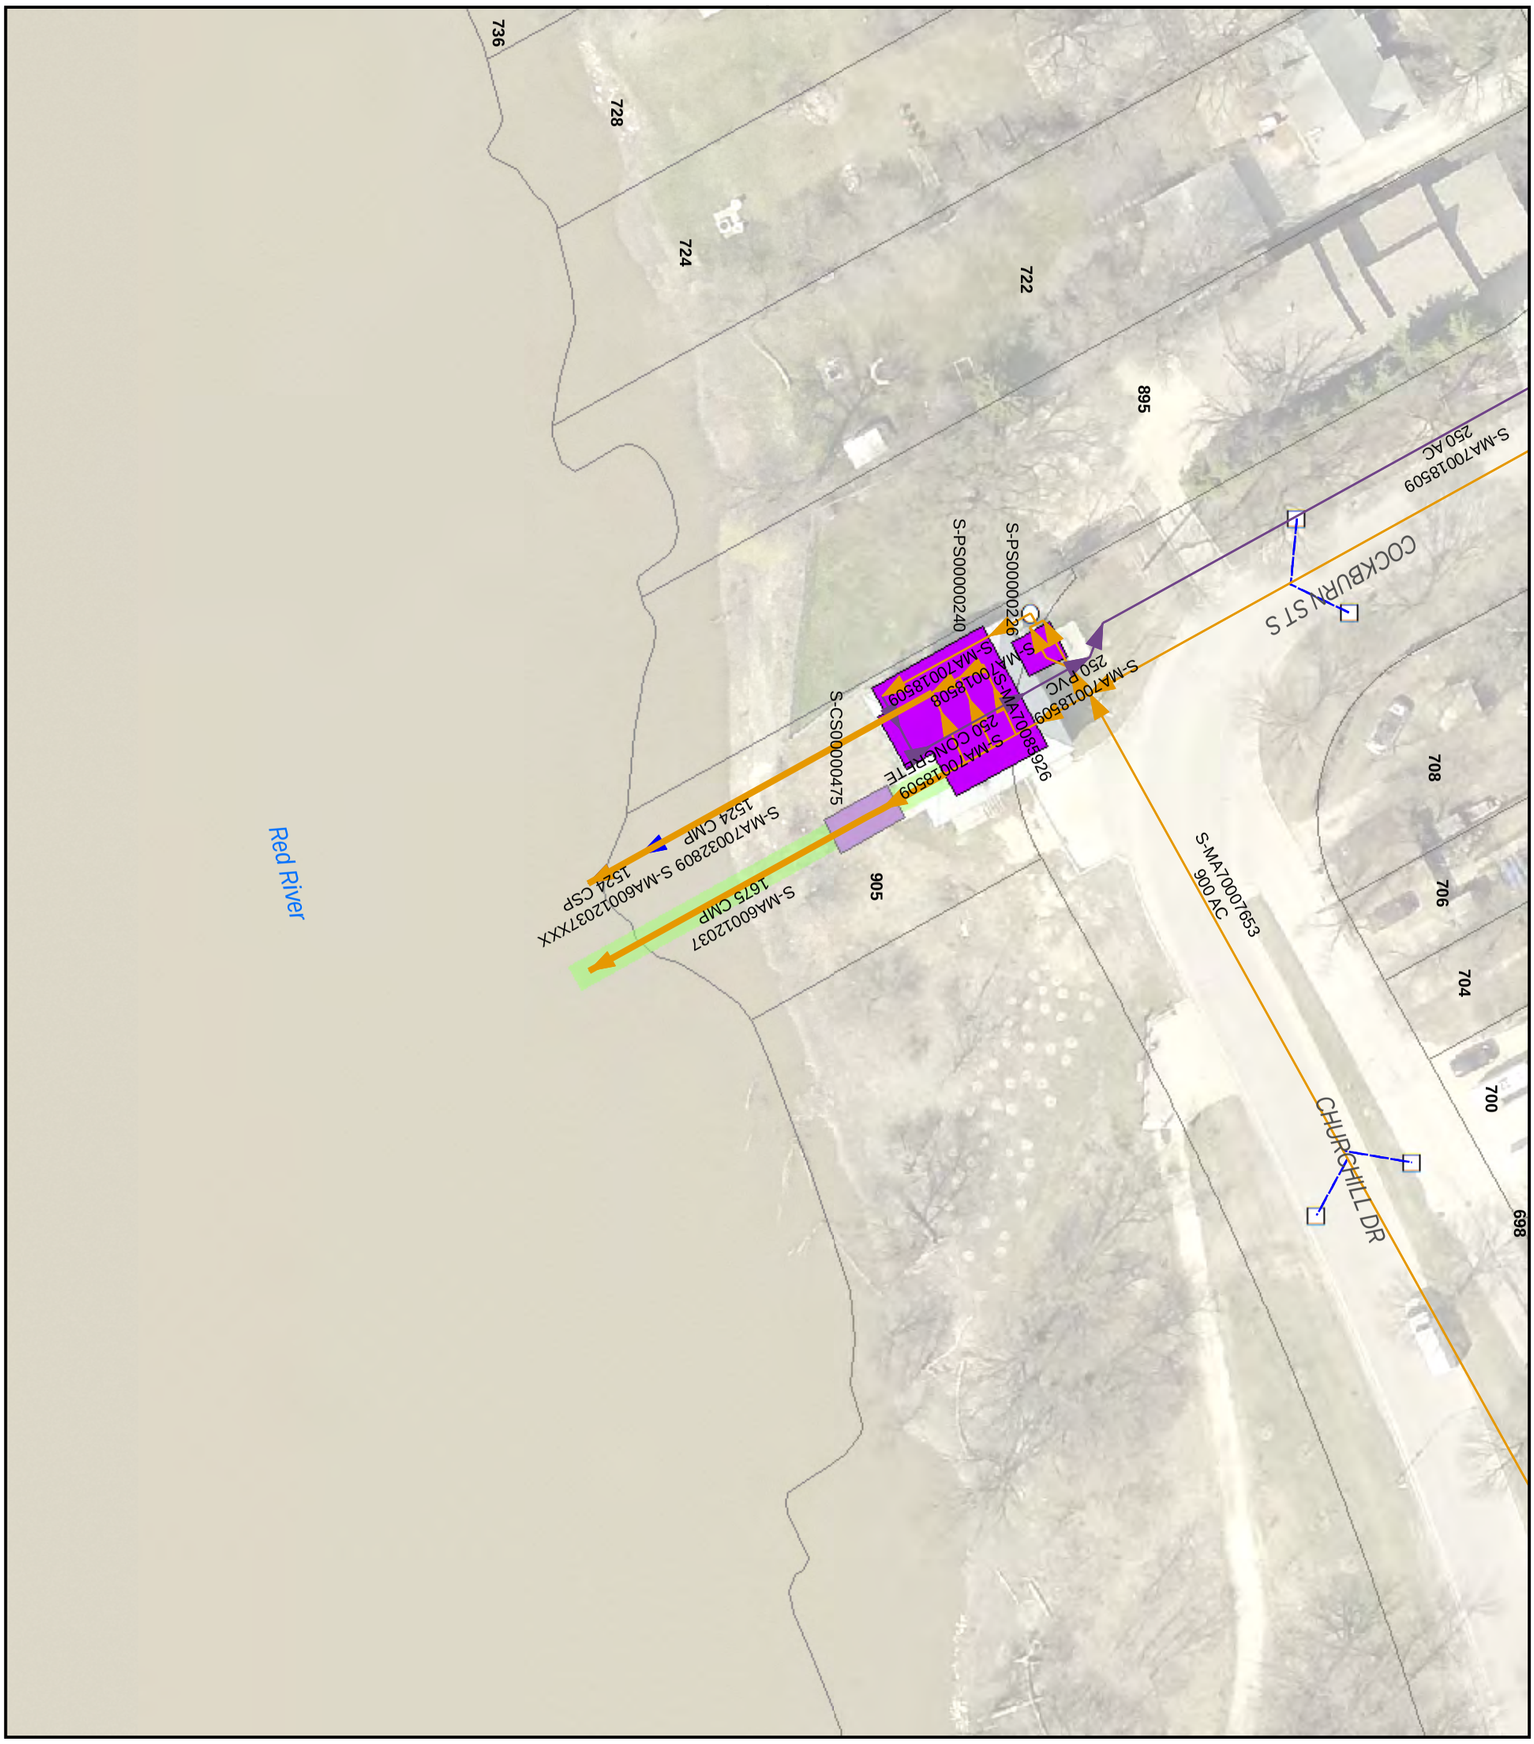

Sonar Required

LEGEND

- CS
- LDS
- WWS
- CB Lead
- SEWER MANHOLE
- CATCH BASIN
- SEWER PUMP STATION
- CONTROL STRUCTURE

SITE CONSIDERATIONS:

CONTROL STRUCTURE ACCESS REQUIRED. PUMP STATION ACCESS REQUIRED.

N

1:500

NAD 1983 UTM Zone 14N

7.5 0 7.5 15 22.5 30 m

Issue Status: Tender

2015 Outfall Inspections

City of Winnipeg
BID Opportunity No. 692-2015

Outfall Asset Number: S-MA60012037 - 39.19m

Upstream Sewer Asset Number: None - 0m
Upstream Manhole Coordinates: 633671.4669E, 5524213.8309N
Location: 905 COCKBURN ST S

AECOM

Drawing: 168 of 341