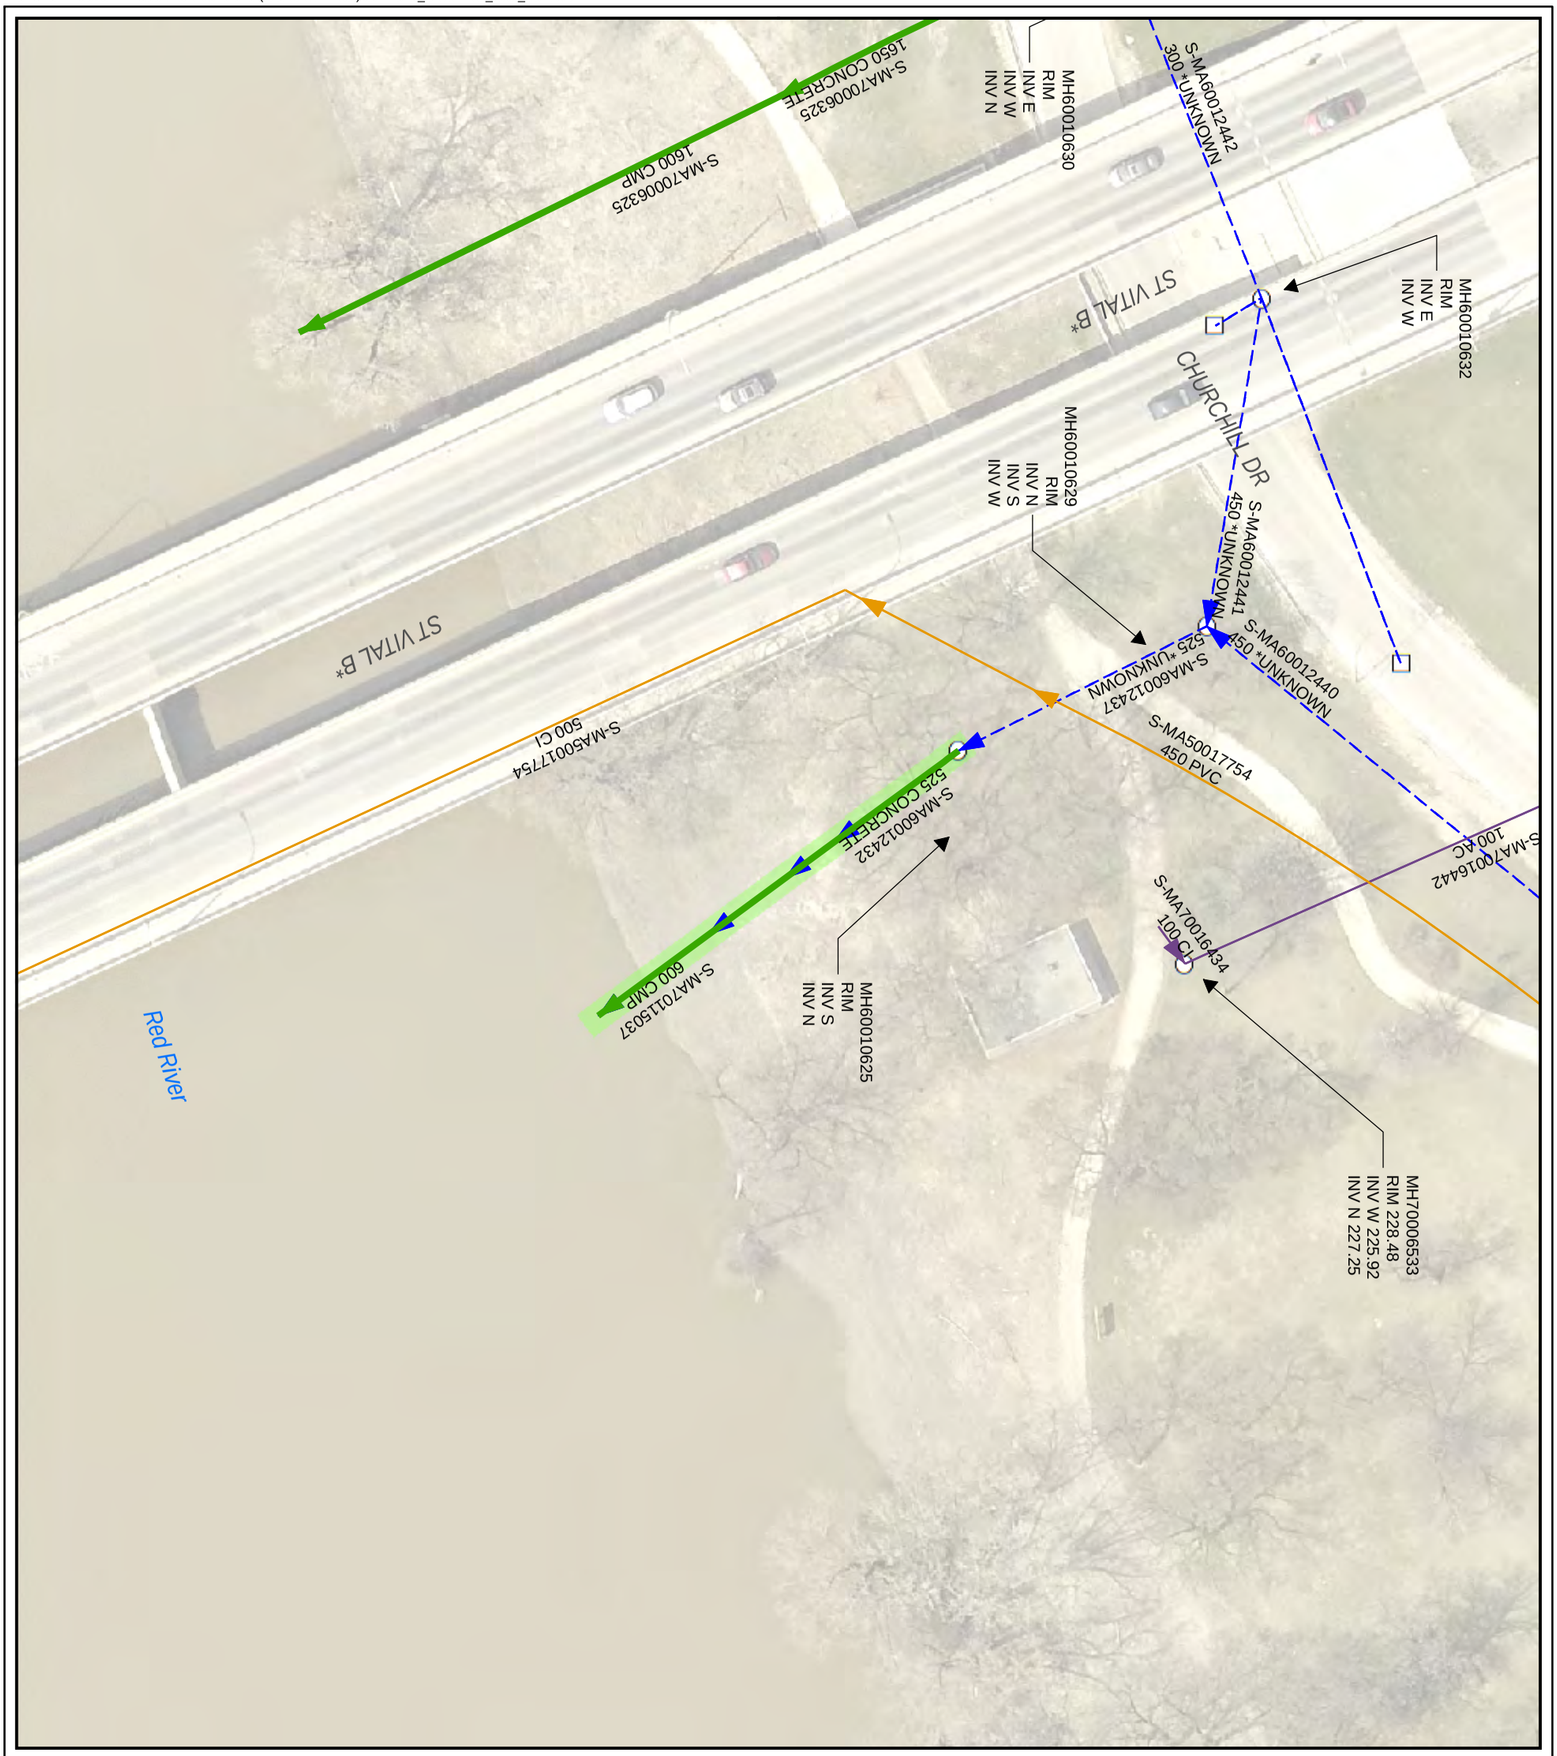

Sonar Required

LEGEND

- CS
- LDS
- SRS
- WWS
- CB Lead
- SEWER MANHOLE
- CATCH BASIN

SITE CONSIDERATIONS:

N

1:500

NAD 1983 UTM Zone 14N

7.5 0 7.5 15 22.5 30 m

Issue Status: Tender

2015 Outfall Inspections

City of Winnipeg
BID Opportunity No. 692-2015

Outfall Asset Number: S-MA60012432 - 36.5m

Upstream Sewer Asset Number: None - 0m
Upstream Manhole Coordinates: 634634.4619E, 5524366.0677N
Location: CHURCHILL DR & OSBORNE ST

AECOM

Drawing: 170 of 341