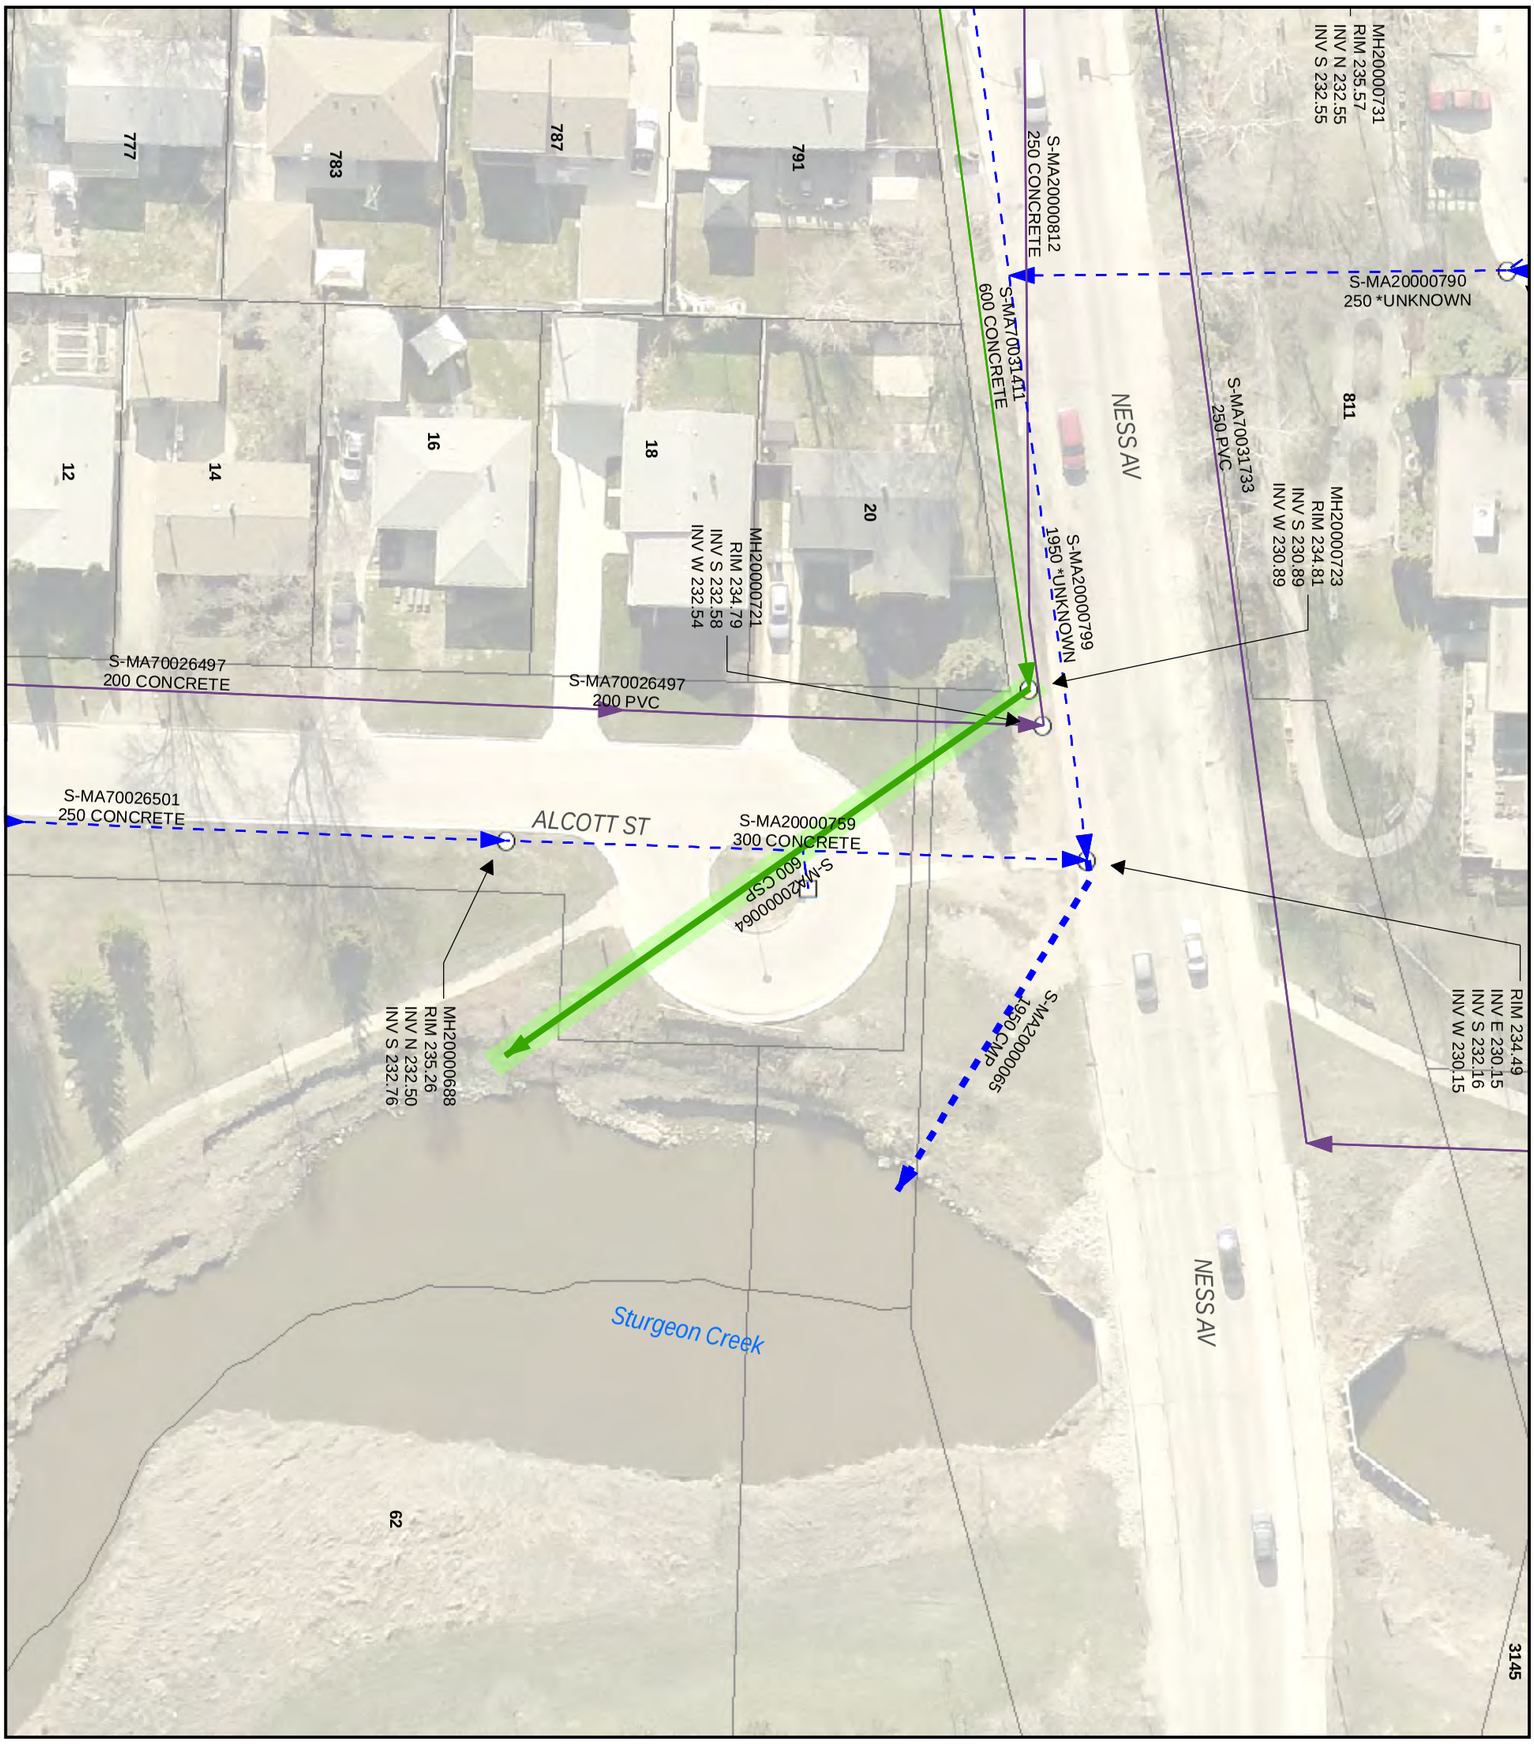

Summer Inspections

LEGEND

- LDS
- SRS
- WWS
- CB Lead
- SEWER MANHOLE
- CATCH BASIN

SITE CONSIDERATIONS:

N

1:500

NAD 1983 UTM Zone 14N

7.5 0 7.5 15 22.5 30 m

Issue Status: Tender

2015 Outfall Inspections

City of Winnipeg
BID Opportunity No. 692-2015

Outfall Asset Number: S-MA20000064 - 53.68m

Upstream Sewer Asset Number: None - 0m
Upstream Manhole Coordinates: 622985.4797E, 5527588.8364N
Location: 20 ALCOTT ST

AECOM

Drawing: 233 of 341