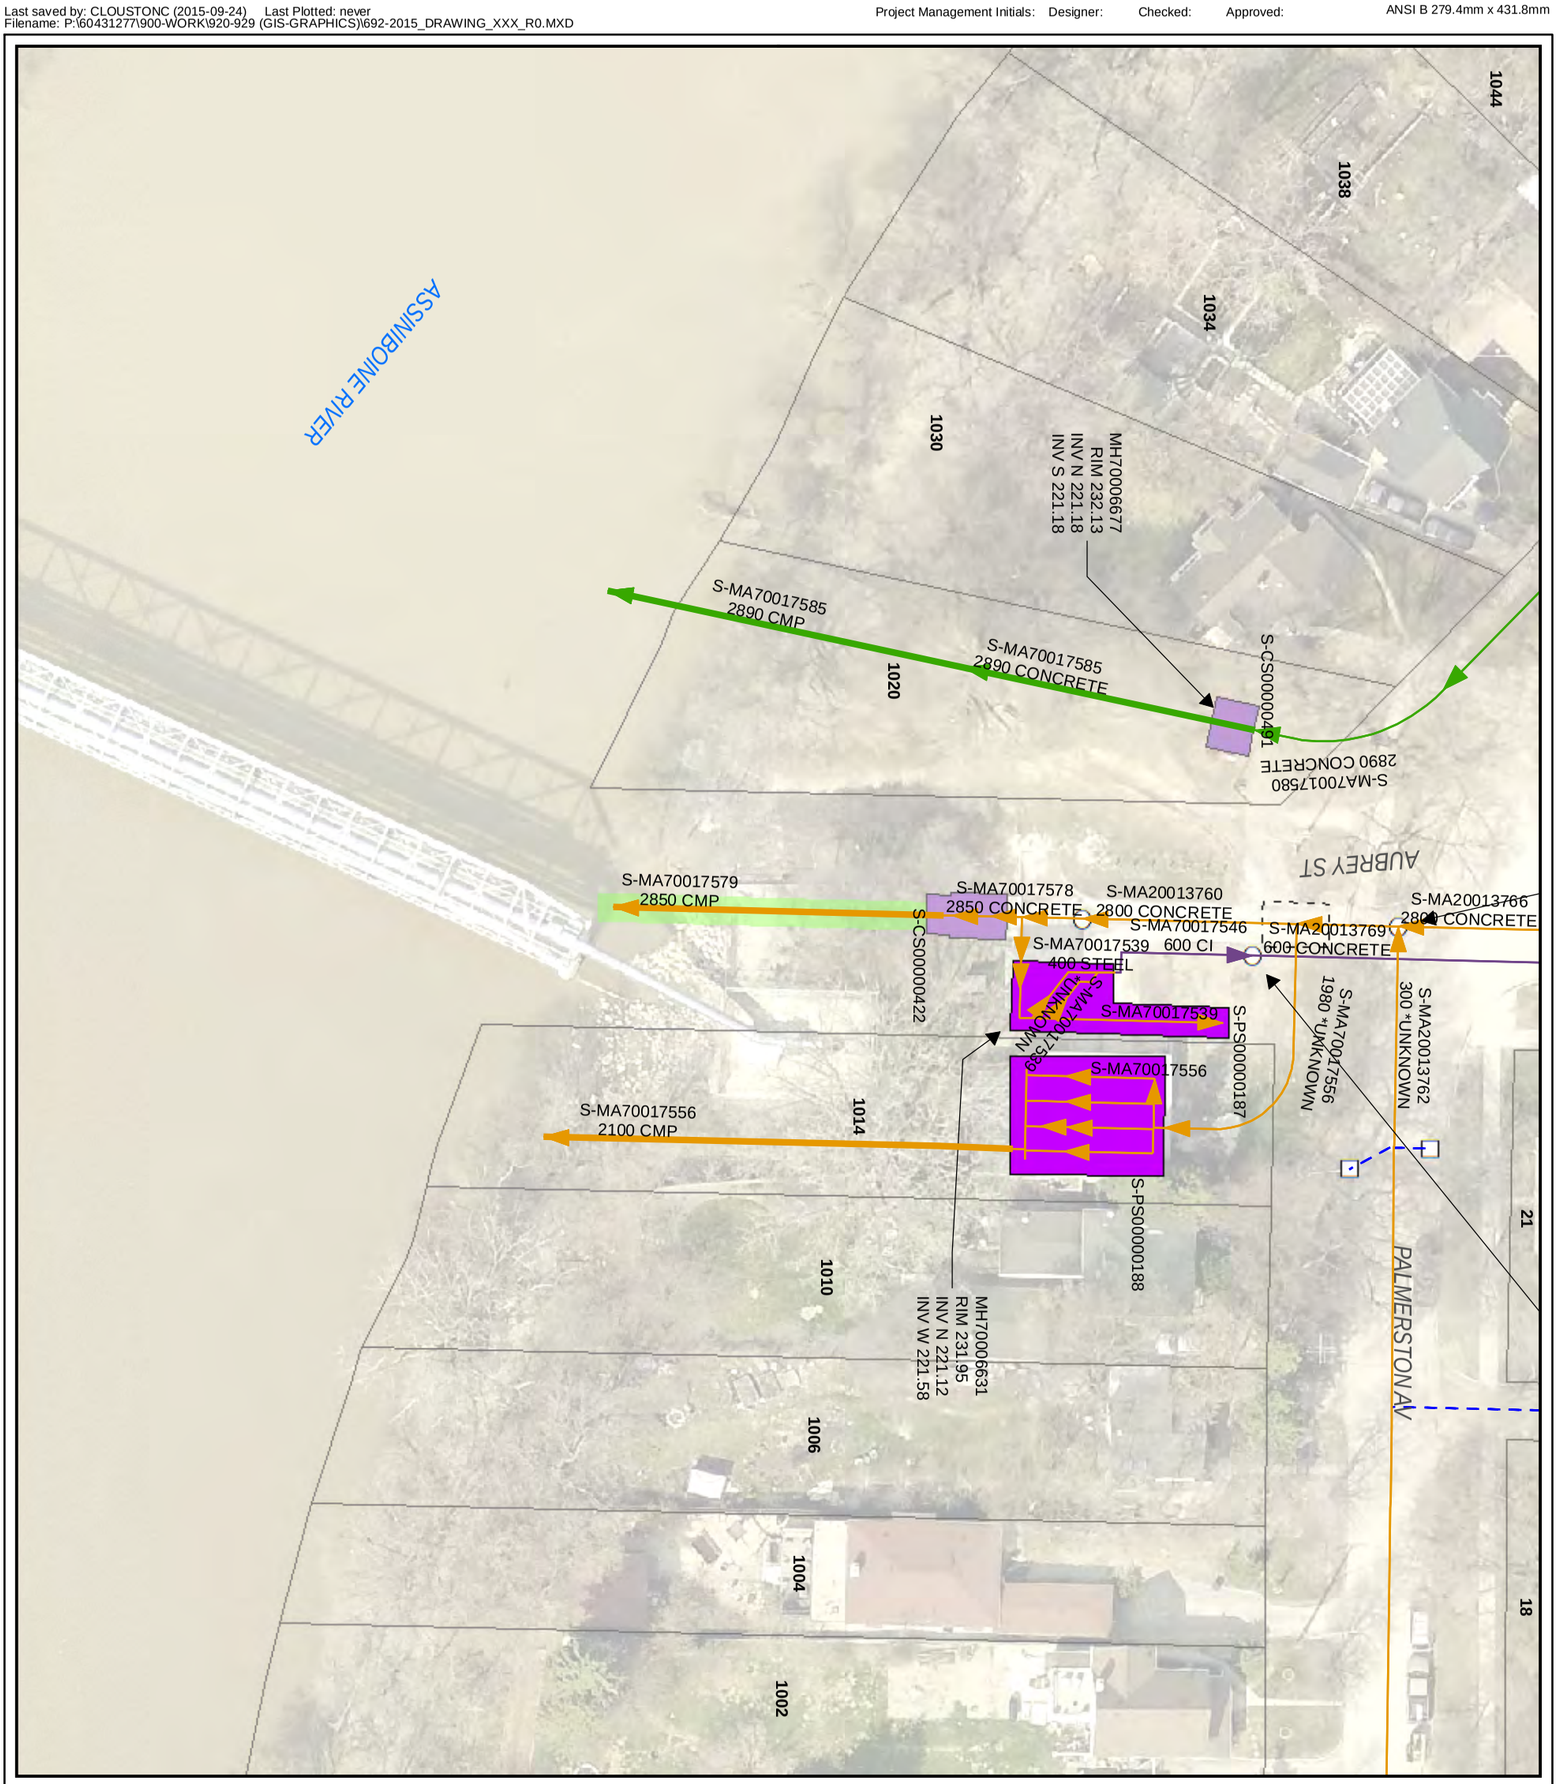

Sonar Required

LEGEND

- CS
- SRS
- WWS
- CB Lead
- SEWER MANHOLE
- CATCH BASIN
- SEWER PUMP STATION
- SEWER CHAMBER
- CONTROL STRUCTURE

SITE CONSIDERATIONS:
CONTROL STRUCTURE ACCESS REQUIRED

N

1:500

NAD 1983 UTM Zone 14N

7.5 0 7.5 15 22.5 30 m

Issue Status: Tender

2015 Outfall Inspections

City of Winnipeg
BID Opportunity No. 692-2015

Outfall Asset Number: S-MA70017579 - 27.73m

Upstream Sewer Asset Number: None - 0m
Upstream Manhole Coordinates: 631089.0220E, 5526561.5675N
Location: 1016 PALMERSTON AVE

AECOM

Drawing: 298 of 341