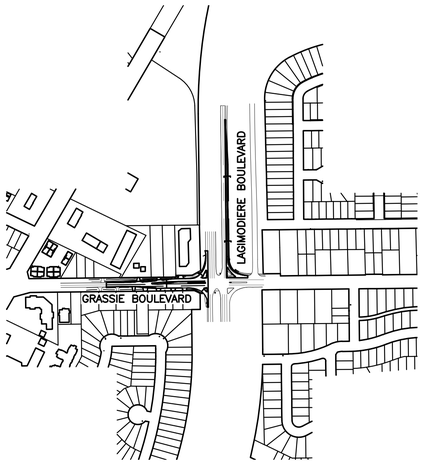

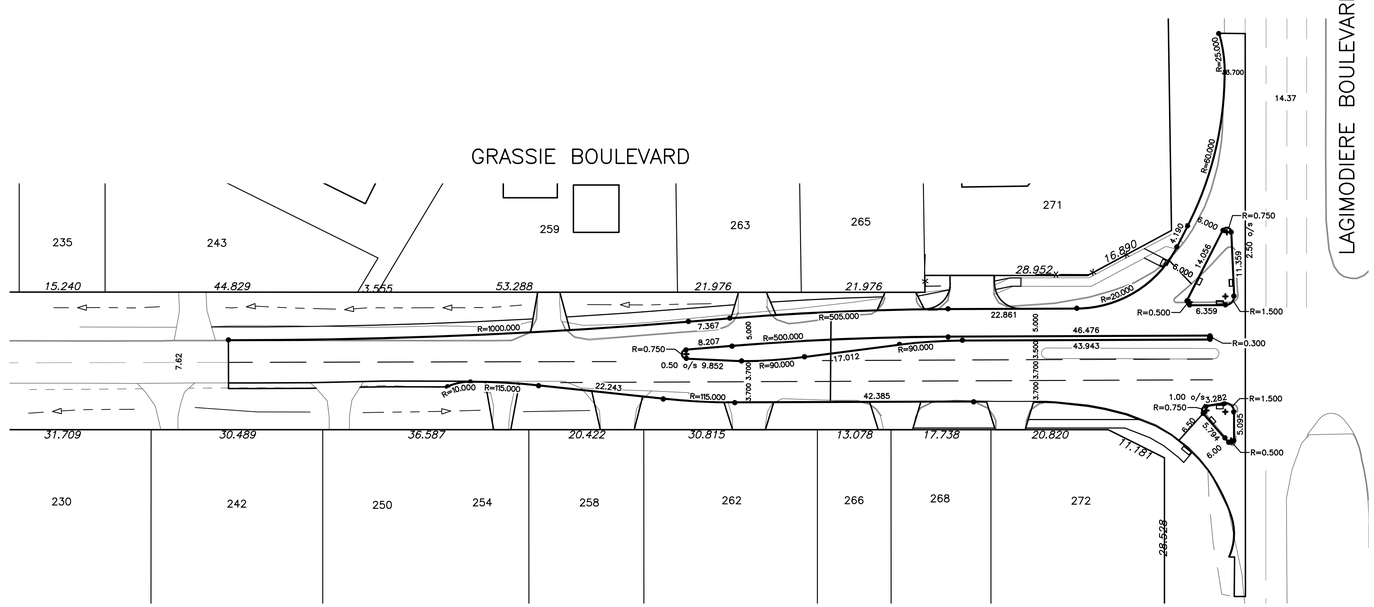

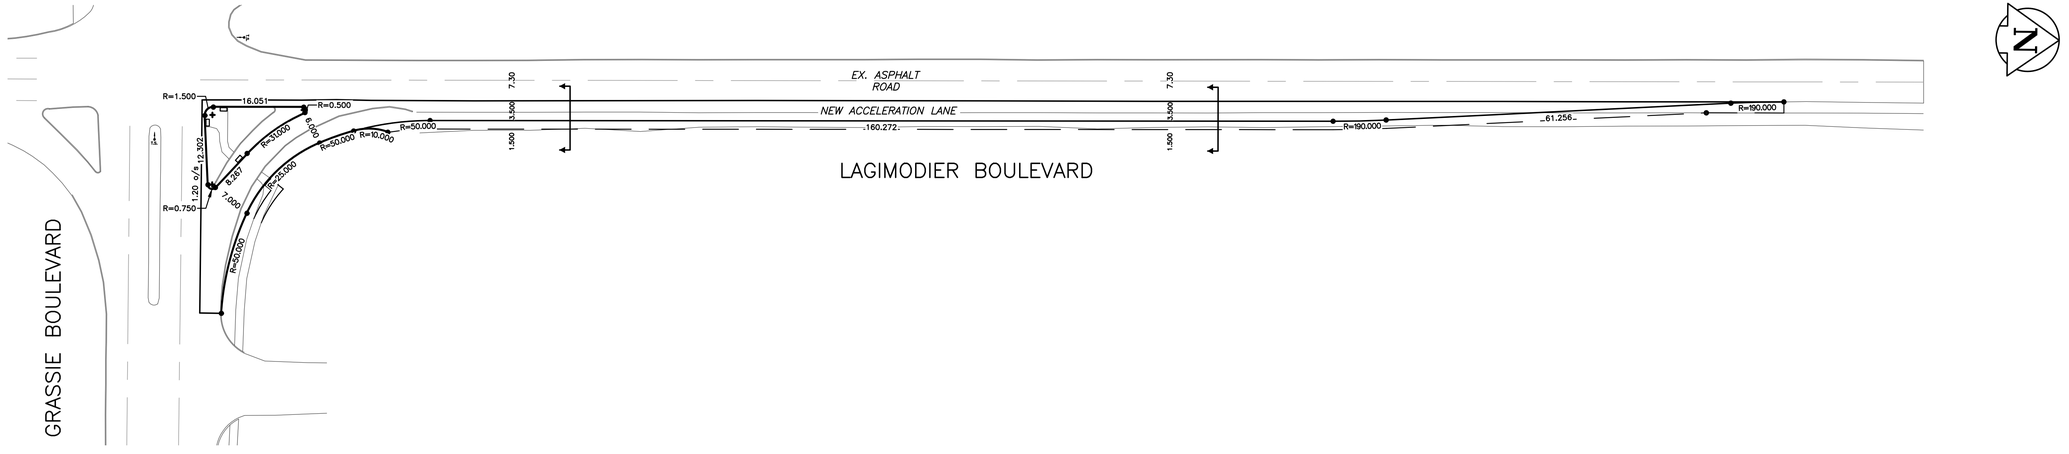

"Description of property limits, and existing and/or proposed features relative to these limits as shown on this drawing do not represent a Legal Survey. WSP makes no representation or guarantee that the property limit information is accurate. WSP accepts no responsibility for damages, if any, suffered by any third party as a result of decisions made or actions based on this drawing."

EXISTING	LEGEND – PLAN	PROPOSED	EXISTING	LEGEND – PLAN	PROPOSED	EXISTING	LEGEND – PLAN	PROPOSED
	WATERMAIN		T.S.	TRAFFIC SIGNAL			CULVERT	
	HYDRANT		H.P.	HYDRO POLE/ G. WIRE				
	VALVE		L.S.	LAMP STANDARD				
	CURB STOP			CONCRETE/ASPHALT				
	WASTE WATER SEWER			CONC./ASPH. PATCH				
	LAND DRAINAGE SEWER			ASPHALT OVERLAY				
	C.B. LEAD			SIDEWALK				
	MANHOLE			CURB RAMP				
	CATCH BASIN			PROPERTY LINE				
	GAS			ELEVATIONS				
	HYDRO		32.00		32.000			

LOCATION APPROVED
UNDERGROUND STRUCTURES

SUPV. U/G STRUCTURES COMMITTEE _____ DATE _____

NOTE:

LOCATION OF UNDERGROUND STRUCTURES AS SHOWN ARE BASED ON THE BEST INFORMATION AVAILABLE BUT NO GUARANTEE IS GIVEN THAT ALL EXISTING UTILITIES ARE SHOWN OR THAT THE GIVEN LOCATIONS ARE EXACT. CONFIRMATION OF EXISTENCE AND EXACT LOCATION OF ALL SERVICES MUST BE OBTAINED FROM THE INDIVIDUAL UTILITIES BEFORE PROCEEDING WITH CONSTRUCTION.

B.M.
ELEV.

NO.	REVISIONS	DATE	BY
--	--	--	--
--	--	--	--
--	--	--	--
--	--	--	--
--	--	--	--
--	--	--	--
01	COW TENDER SUBMISSION	15/08/11	RH
00	COW REVIEW SUBMISSION	15/07/30	RH

WSP
1600 BUFFALO PLACE
WINNIPEG, MB, R3T 6B8
PHONE: 204-477-6650
FAX: 204-474-2564
WWW.WSPGROUP.COM

DESIGNED BY	MBS	CHECKED BY	RH/SM
DRAWN BY	MBS	APPROVED BY	IMcK
HOR. SCALE:	1:500	RELEASED FOR CONSTRUCTION	--
VERT. SCALE:	--		
DATE	JULY 2015	DATE	--

ENGINEERS SEAL

CONSULTANT DRAWING NO.
151-07276-00 -01

APEGM
Certificate of Authorization
WSP Canada Inc.
No. 5750 Date:

Winnipeg

THE CITY OF WINNIPEG
PUBLIC WORKS DEPARTMENT

2015 INTERSECTION IMPROVEMENTS
GRASSIE BOULEVARD AND LAGIMODIERE BOULEVARD

CITY DRAWING NO.
SHEET 01 OF 05
699-2015

GEOMETRY

Arch D, L:\Projects\2015\151-07276-00 2015 Intersection Improvements (S.M.)\03 DWGS\02 Working Dwgs\04 Civil\GRASSIE_LAGIMODIERE.dwg, 8/11/2015 10:23:22 AM