A1 SIZE – 594mm x 841mm

NOTES:

1. ALL INSTRUMENT IDENTIFIERS HAVE AN OPTIONAL PREFIX OF "OLI–". EXAMPLE: OLI–HS–L500.

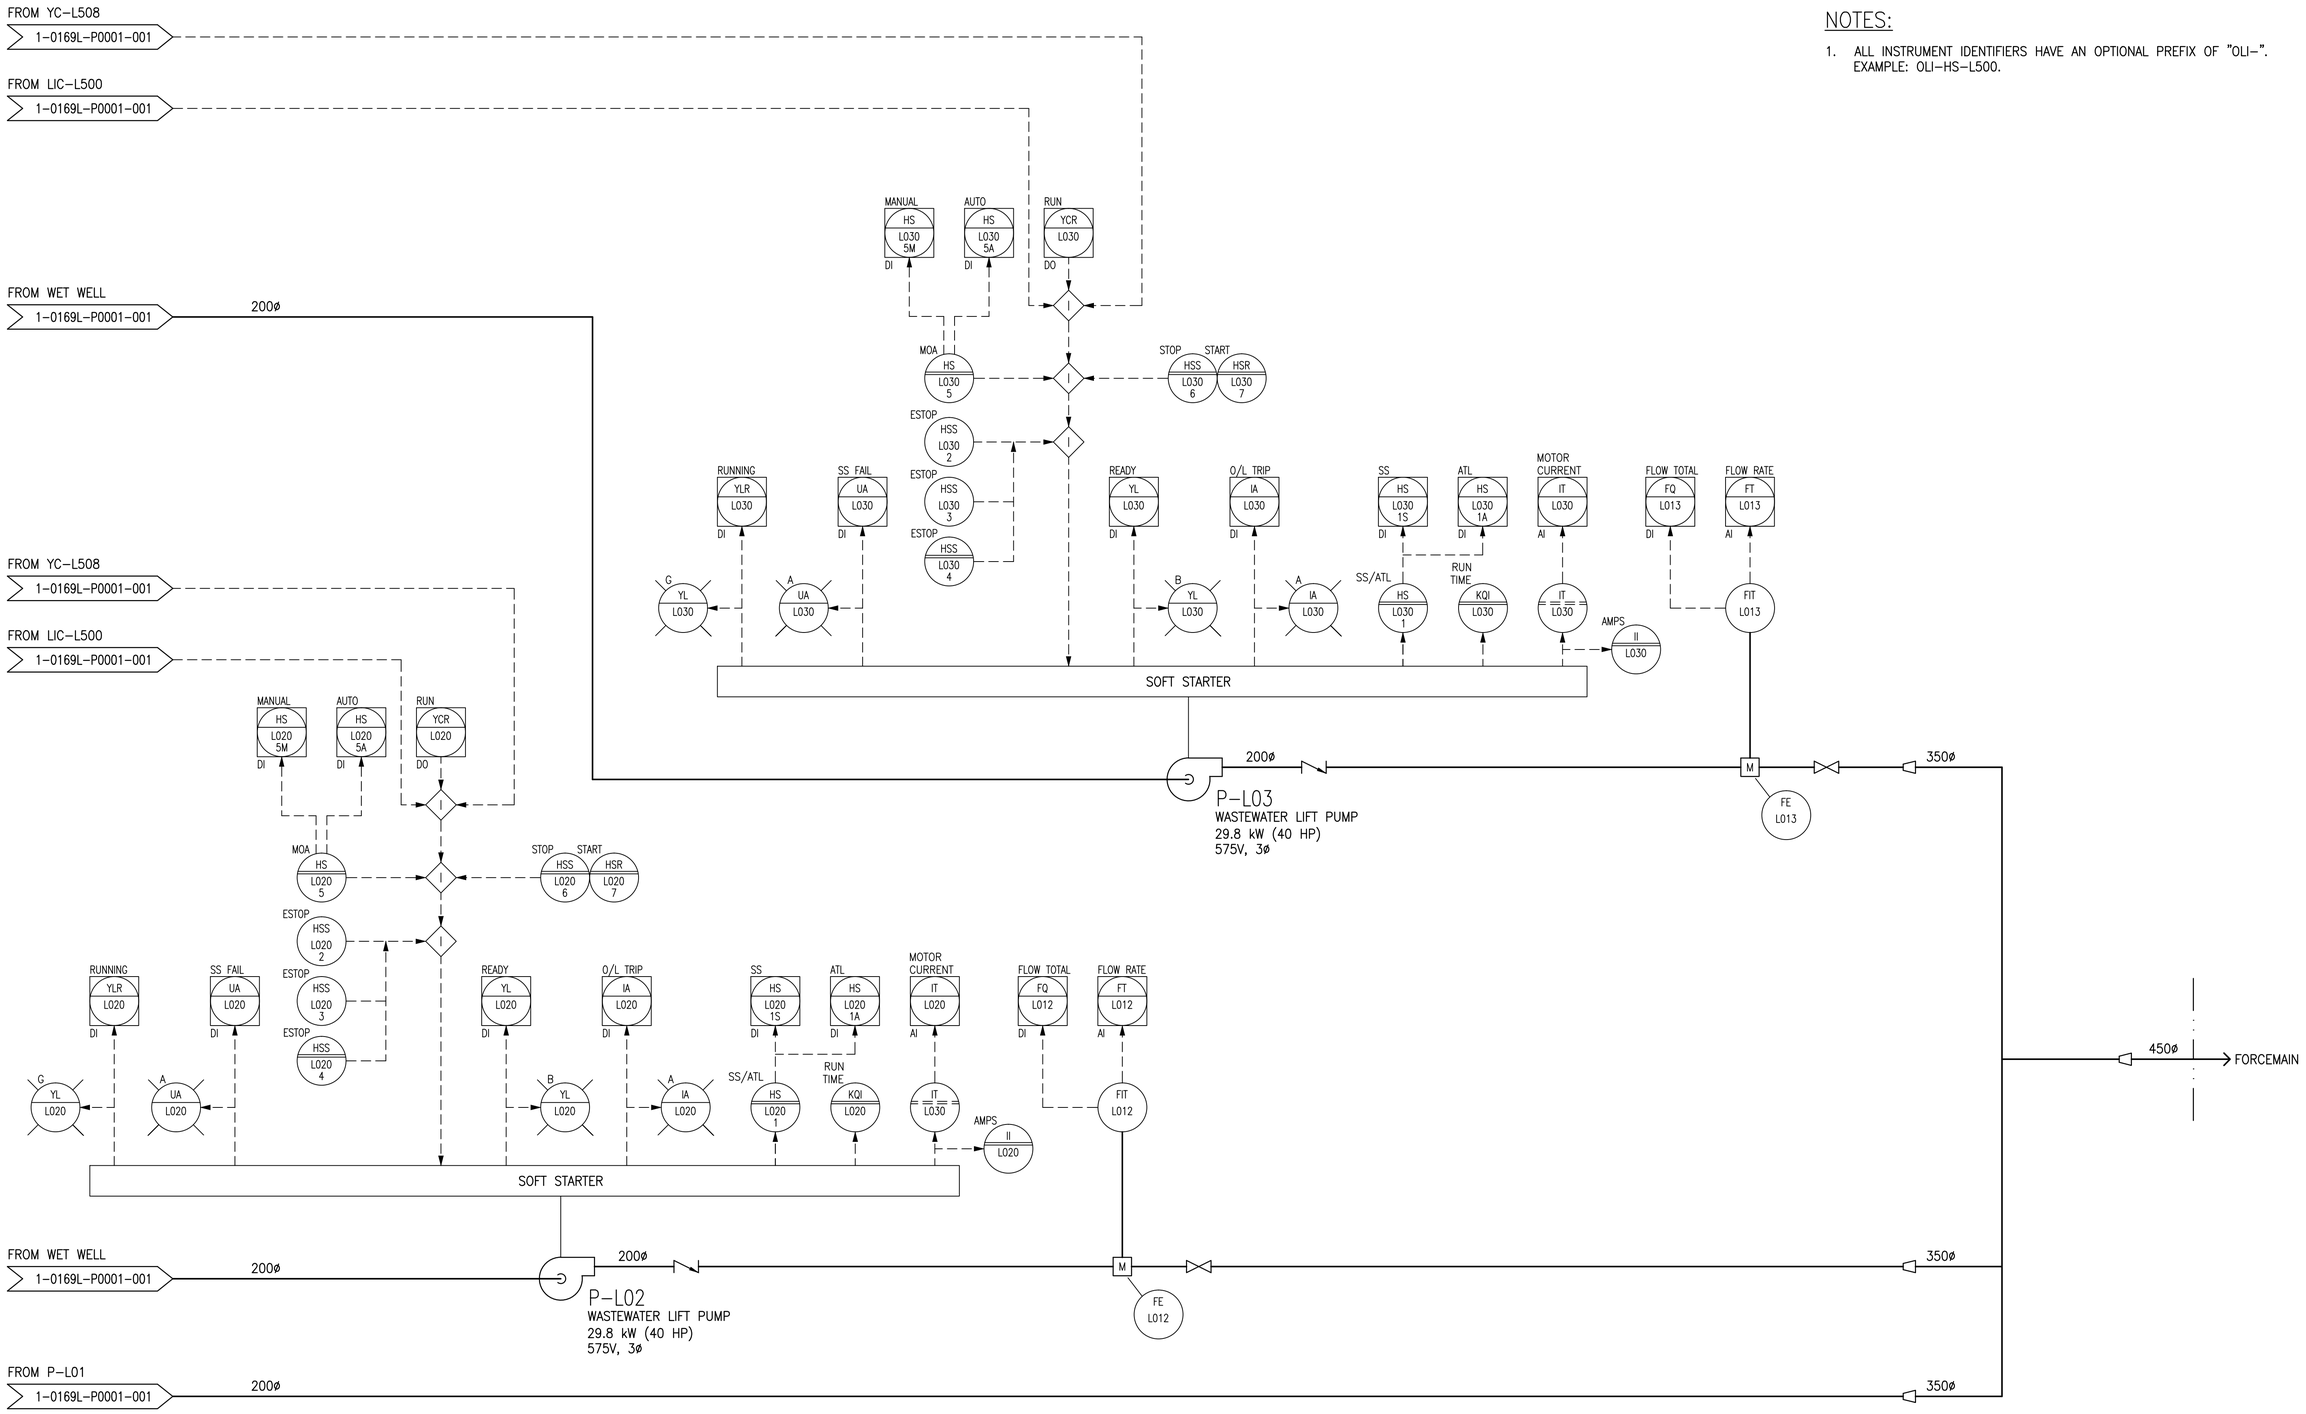

Certificate of Authorization
SNC-Lavalin Inc.
No. 4489

NO.	REVISIONS	DATE	DESIGN	CHECK
00	ISSUED FOR TENDER	2015/09/17	BJC	–

SNC·LAVALIN

SNC–LAVALIN INC.
148 Nature Park Way
Winnipeg, MB, Canada R3P 0X7
204–786–8080

DESIGNED BY: B. CLEVEN	CHECKED BY:
DRAWN BY: Y. KONIG	APPROVED BY:
SCALE: NTS	ISSUED FOR CONSTRUCTION BY:
DATE: 2015/08/14	DATE:
CONSULTANT NO.:	

ENGINEER'S SEAL

PRELIMINARY
NOT TO BE USED FOR CONSTRUCTION

Winnipeg
THE CITY OF WINNIPEG
WATER AND WASTE DEPARTMENT

OLIVE WASTEWATER PUMPING STATION
2015 UPGRADES
PROCESS & INSTRUMENTATION DIAGRAM
WASTEWATER PUMPING

CITY DRAWING NUMBER	SHEET	REV.	SIZE
1–0169L–P0001	002	00	A1

1–0169L–P0001–002–00.dwg

LAST SAVE: 2015/09/17 – 1:45pm
PATH: M:\629179\4ENG\49PRC\DD – General DWG\1–0169L–P0001–002–00.dwg