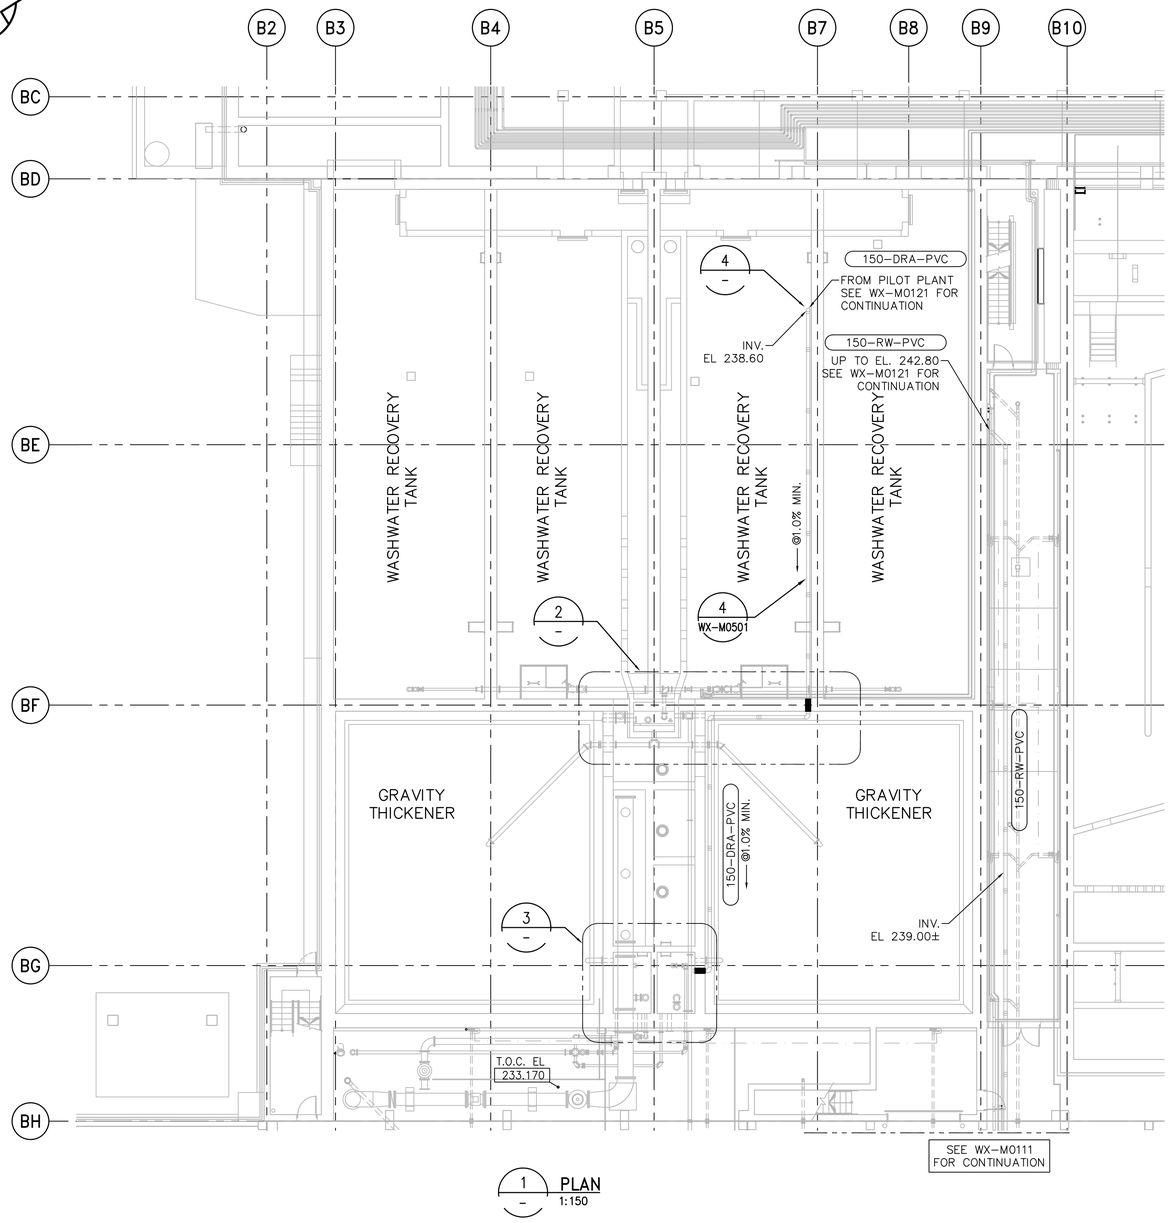


1 PLAN
1:150

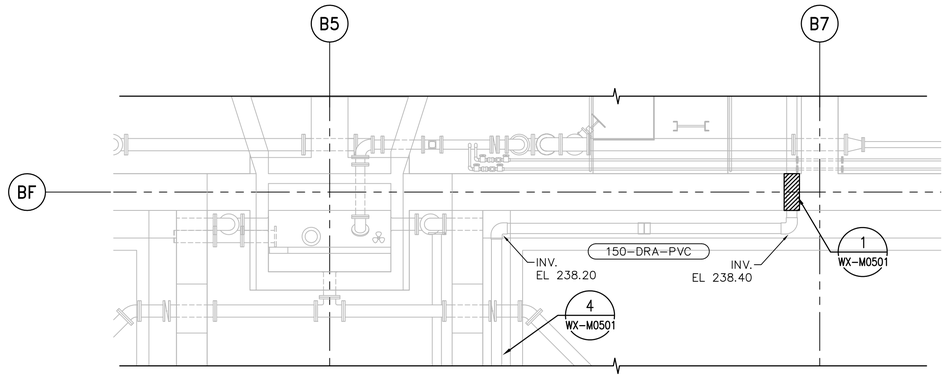


2 PARTIAL PLAN
1:50

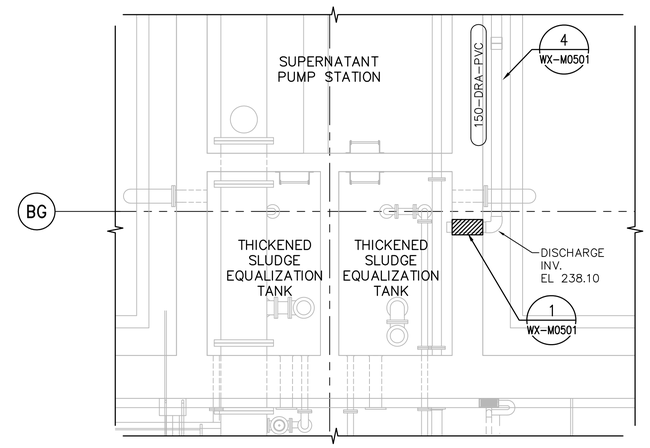


3 PARTIAL PLAN
1:50

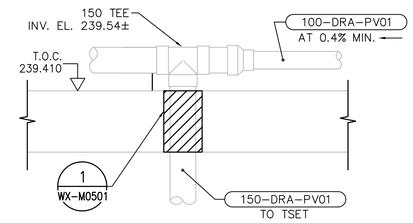


4 SECTION DETAIL
1:25

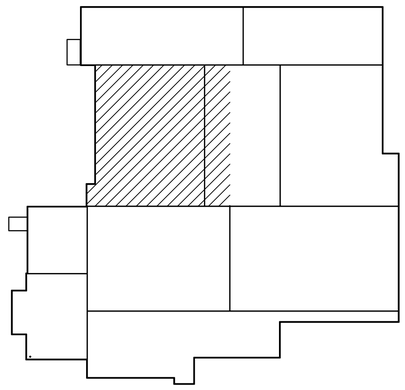

SCALE 1:150 METRES 0 3 6 9 12 15

SCALE 1:1 MILLIMETRES 0 20 40 60 80 100

NOTE:
PIPING SUPPLIED AND INSTALLED UNDER BID OP. 1068-2014.

REFERENCE DRAWINGS:

| | |
|---|---|
| 1-0601R-H0003-001-03 | PLUMBING FIRST FLOOR PLAN |
| 1-0601R-M0002-001-02 | PROCESS MECHANICAL FIRST FLOOR PLAN |

APEGM
Certificate of Authorization
CH2M HILL Canada Ltd.
No. 1441 Date: 2015 02 10

B.M.
ELEV.
CONSTRUCTION COMPLETION DATE: YYYY MM DD

| NO. | REVISIONS | DATE | BY |
|---|---|---|---|
| 2 | ISSUED FOR BID OP. 85-2015 | 15-02-10 | JBC |
| 1 | ISSUED FOR BID OP. 1068-2014 | 15-01-23 | JBC |
| 0 | ISSUED FOR TENDER | 12-06-13 | JBC |

CH2MHILL®

| | | | |
|---|---|---|---|
| DESIGNED BY | KG | CHECKED BY | BW |
| DRAWN BY | JBC | APPROVED BY | BW |
| SCALE: HORIZONTAL | 1:150 | RELEASED FOR CONSTRUCTION | |
| VERTICAL | - | | |
| DATE | 2015 02 10 | DATE | |

PLOT DATE: 2015 02 10

ENGINEER'S SEAL
PROVINCE OF MANITOBA S.B. WILLIAMSON Member 22291 15/02/10 REGISTERED PROFESSIONAL ENGINEER

CONSULTANT DRAWING NUMBER
WX-M0112

BID OPPORTUNITY: 85-2015

Winnipeg
THE CITY OF WINNIPEG
WATER AND WASTE DEPARTMENT
ENGINEERING DIVISION

CITY OF WINNIPEG WATER TREATMENT RESEARCH AND PROCESS OPTIMIZATION FACILITY
PROCESS MECHANICAL
RAW WATER SUPPLY TO PILOT PLANT/ RESIDUALS DRAIN TO TSET

SHEET X OF X
CITY DRAWING NUMBER
1-0601X-M0002-001-02

FILE PATH: \\WINNIPEG\Proj\WinnipegCityof\462784Waterworks\DMS\DLV\
FILE NAME: 462784-M-0111.dwg