A1 SIZE – 594mm x 841mm

©CH2M HILL 2015. ALL RIGHTS RESERVED.

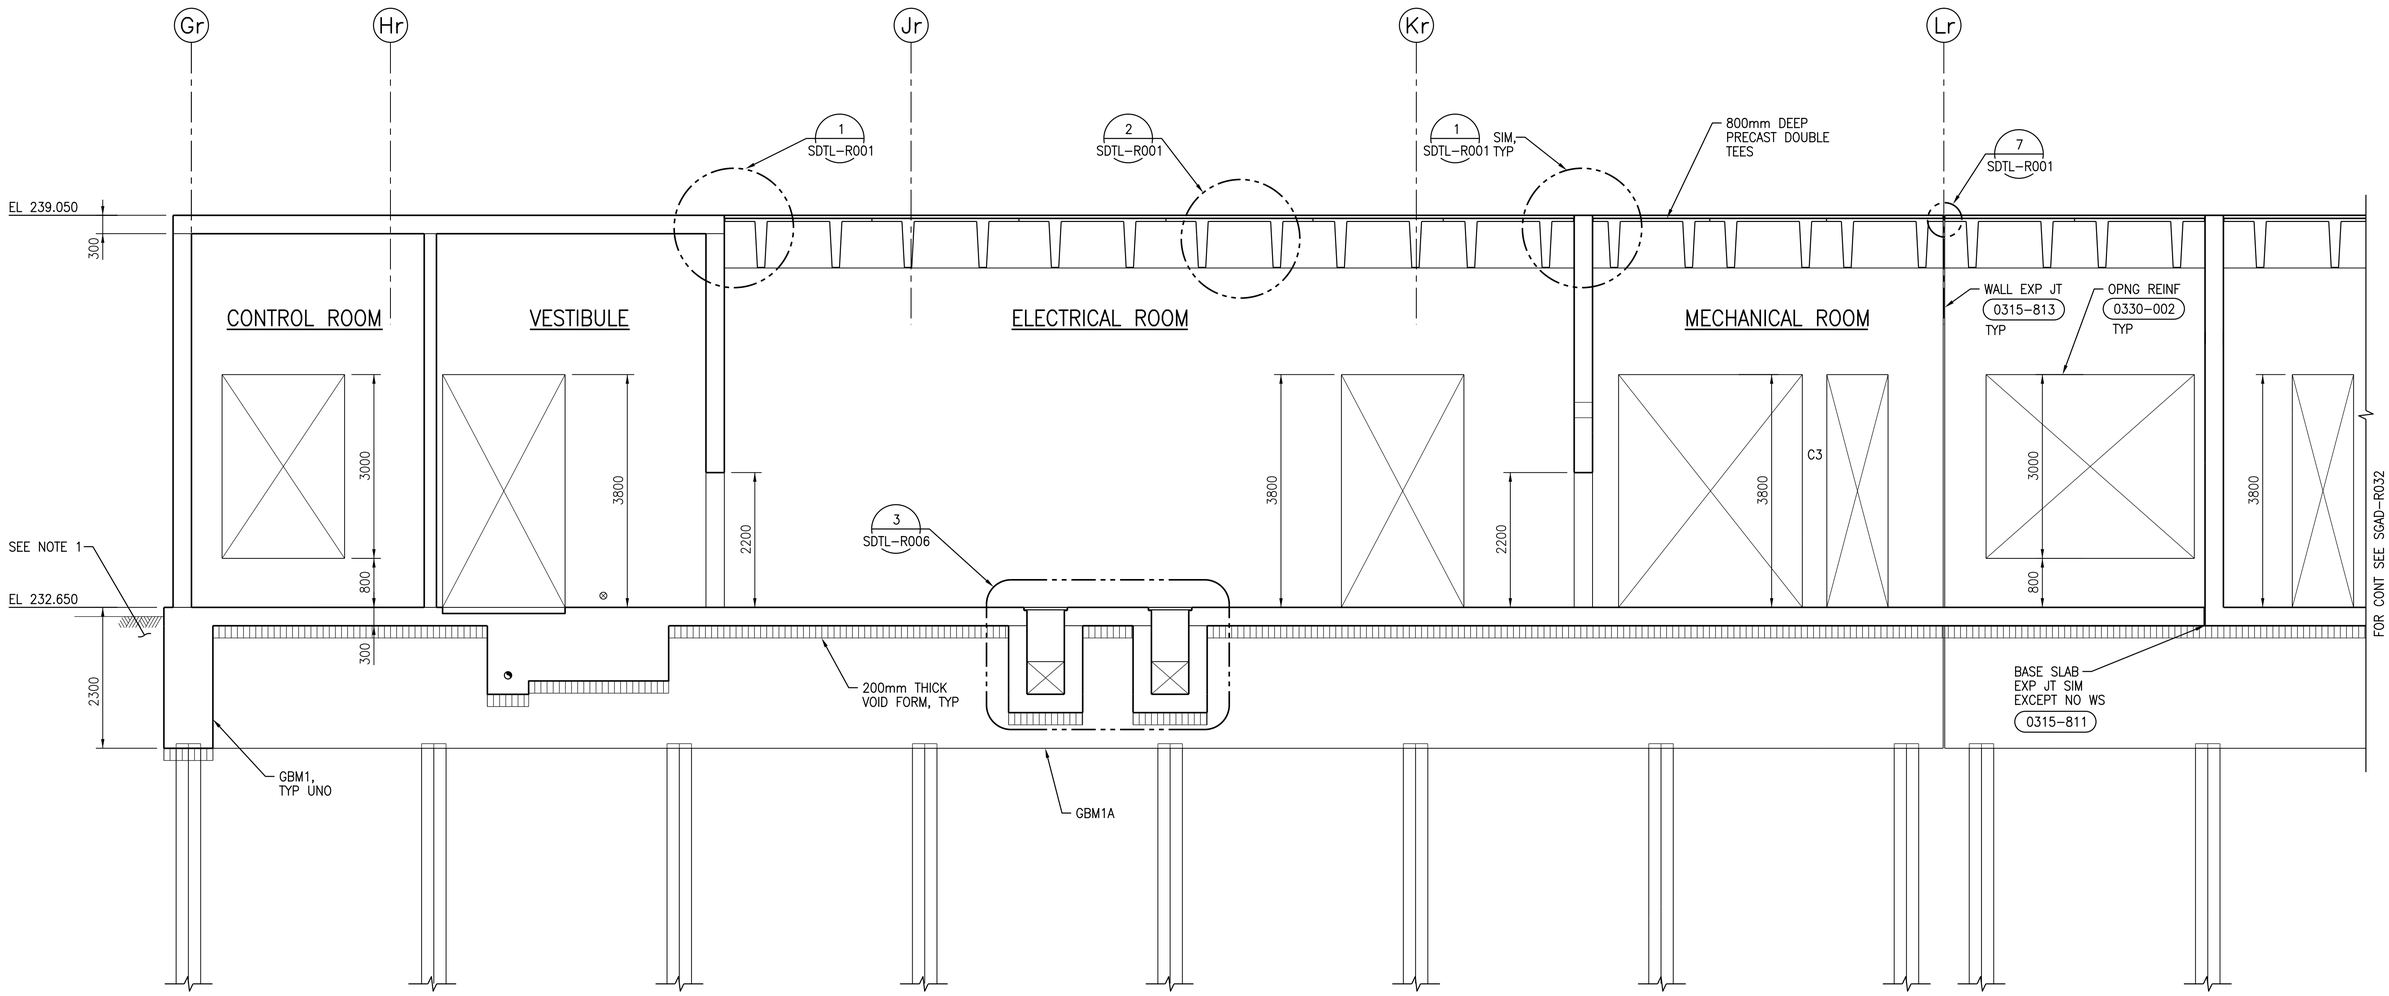

FOR REINF NOT SHOWN SEE (E) SGAD–R023

(M) SECTION – PART A

1:50

SGAD–R001, SGAD–R005, SGAD–R009, SGAD–R013, SGAD–R014

NOTE:

1. FOR EXCAVATION AND BACKFILL REQUIREMENTS SEE SECTIONS (A) SGAD–R015/R016 , (B) SGAD–R017/R018 , (C) SGAD–R019/R020 , (G) SGAD–R027 AND (K) SGAD–R029 .

APEGM
Certificate of Authorization
CH2M HILL Canada Ltd.
No. 1441

NO.	REVISIONS	DATE	DESIGN	CHECK
00	ISSUED FOR TENDER – B.O. 899–2015	01/2016	C.R.	J.C.

CH2MHILL® KGS GROUP SNC·LAVALIN

DESIGNED BY: J. THANNICKAL	CHECKED BY: E. LUI
DRAWN BY: C. RYNARD	APPROVED BY: H.T. FREIHAMMER
SCALE: 1:50	ISSUED FOR CONSTRUCTION BY: T. TURZAK
DATE: 2016/01/29	DATE: 2016/01/29
CONSULTANT NO.: 474248	

ENGINEER'S SEAL
PROVINCE OF MANITOBA
S.L.E. LUI
Member 37003
REGISTERED PROFESSIONAL ENGINEER
27/01/2016

Winnipeg
THE CITY OF WINNIPEG
WATER AND WASTE DEPARTMENT

SOUTH END WATER POLLUTION CONTROL CENTRE
SEWPCC UPGRADING/EXPANSION PROJECT
STRUCTURAL
BIOREACTORS/BLOWER BUILDING
SECTION M – PART A

CITY DRAWING NUMBER	SHEET	REV.	SIZE
1–0102–SGAD–R031	001	00	A1

PLOT DATE: 1/28/2016

FILE NAME: 1–0102–SGAD–R031.dgn