


1 TYP. CURTAIN WALL HEAD DTL. @ EW1
1:10

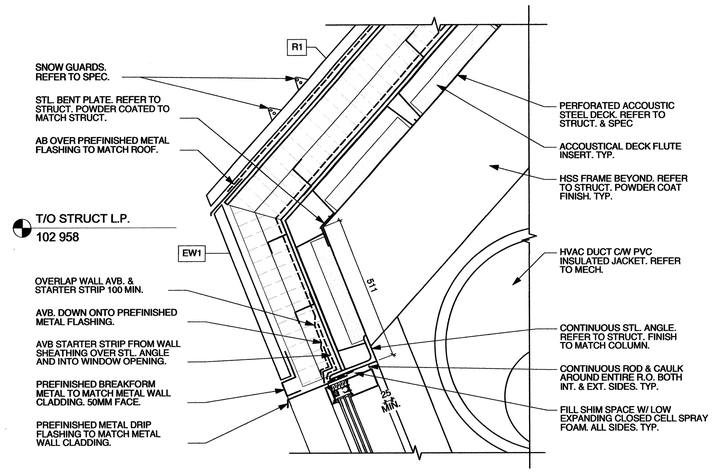


4 TYP. ROOF CONNECTION @ EXIST.
1:10




7 EXT. WALL @ JAN. ROOM & EXIST. MEZZ OVERHANG
1:10

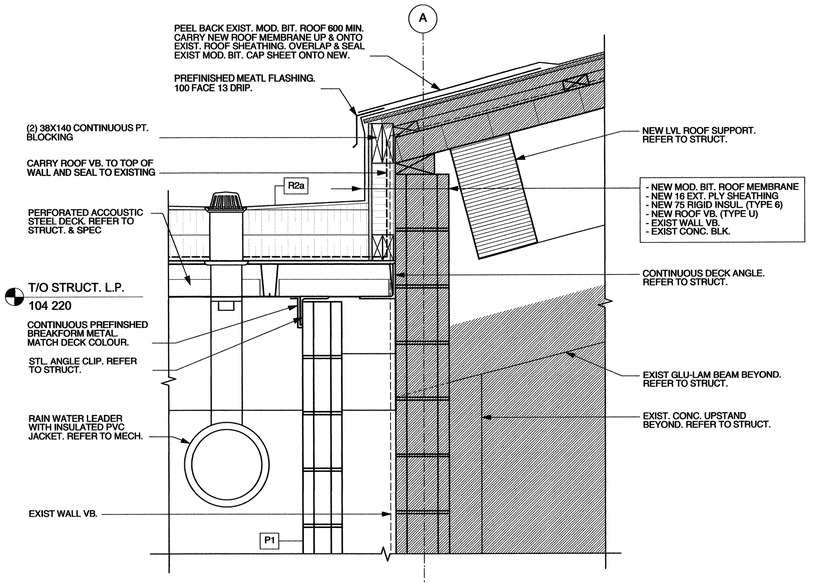


2 TYP. CURTAIN WALL SILL DTL. @ EW1
1:10

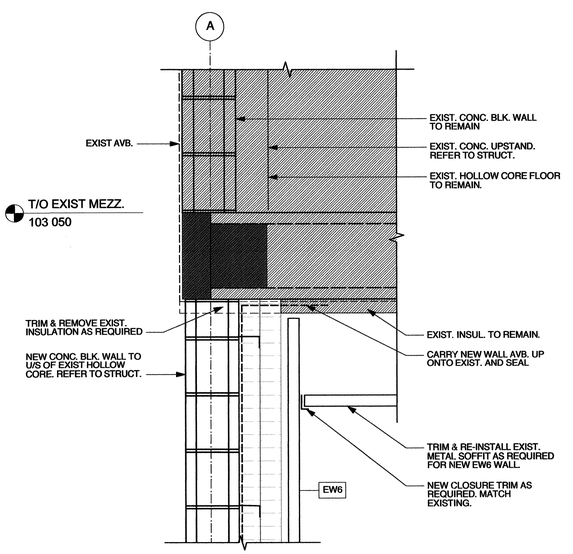


5 TYP. FLOOR CONNECTION @ EXIST.
1:10

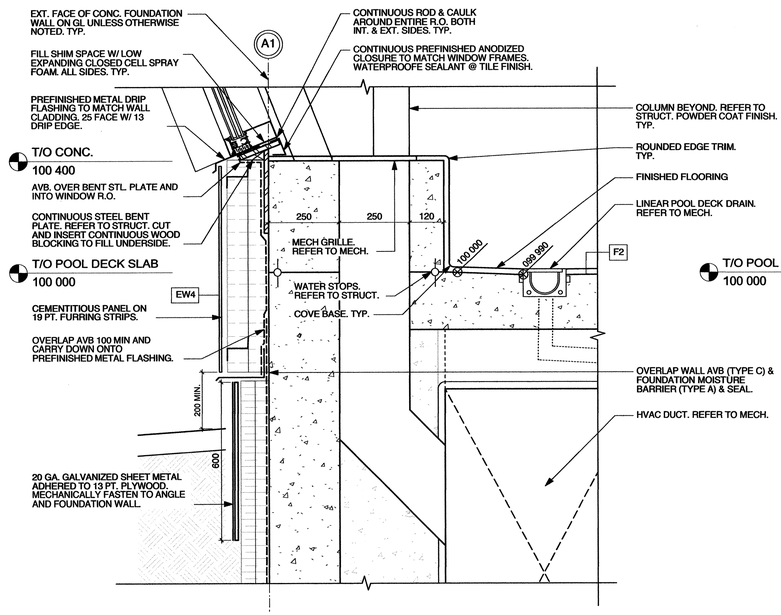


8 TYP. EW6 WALL BASE @ GL A
1:10

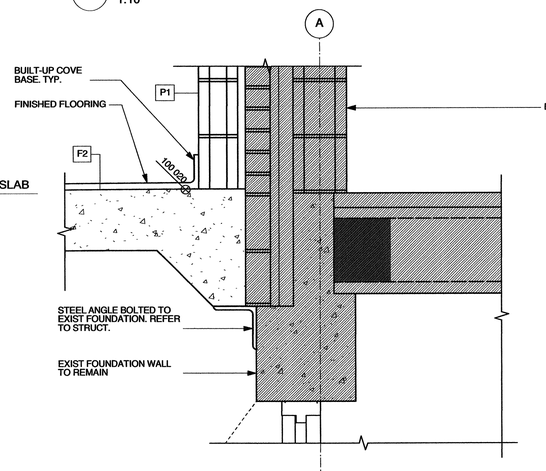


3 TYP. EW1 WALL BASE
1:10

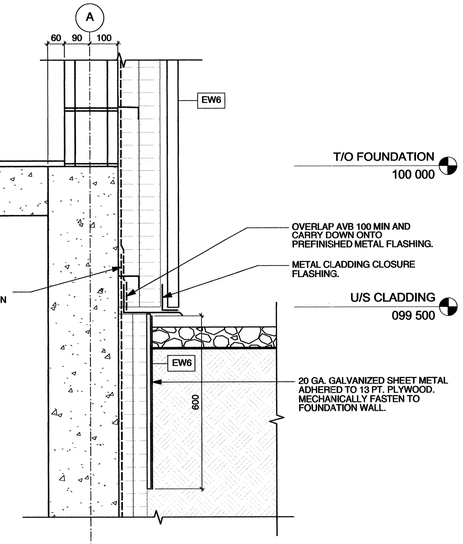


6 TYP. POOL GUTTER DTL.
1:10

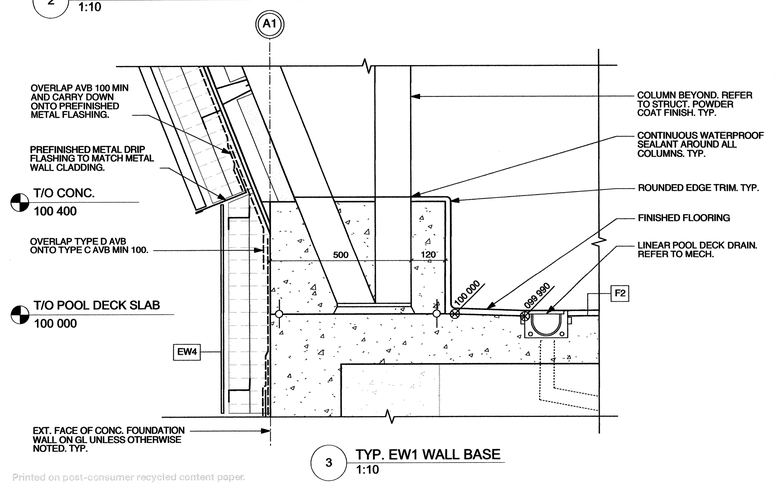


9 SPLASH PAD TRENCH DRAIN DTL.
1:10

Printed on post-consumer recycled content paper.

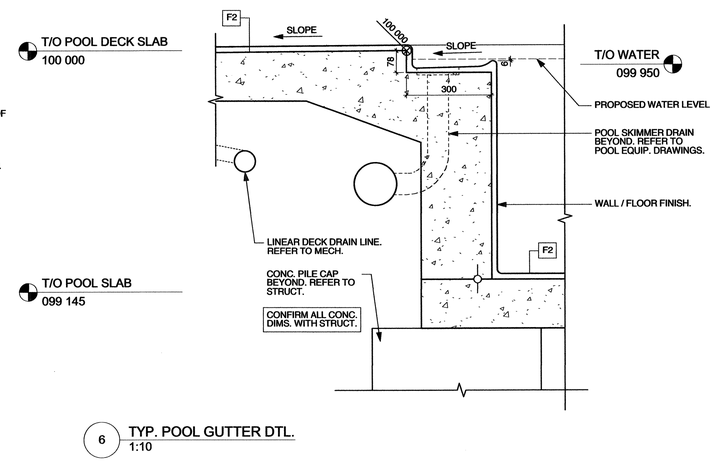This drawing must not be scaled. The contractor shall verify all dimensions and other data on site prior to commencement of work. All discrepancies, errors, and omissions are to be reported to the architect. Drawing and specifications, as instruments of service, are the property of the architect, the copyright to the same being reserved to him. No reproduction may be made without the permission of the architect, and when made, must bear his name. All prints to be returned to the architect on request.

PRAIRIE ARCHITECTS INC.
Creating Sustainable Futures
300 - 141 Bannatyne Ave., Winnipeg, MB, R3B 0R3
telephone | 204.956.0938 fax | 204.943.5597
web | www.prairiearchitects.ca

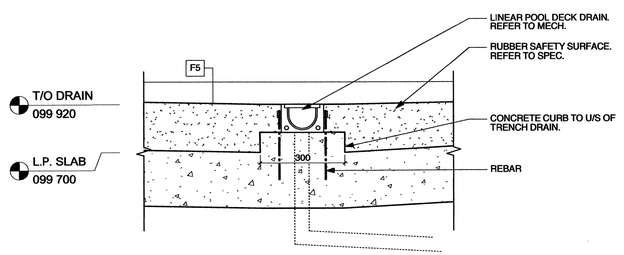issue / rev.

| # | date | issue notes |
|---|---|---|
| 0 | 2016.12.08 | ISSUED FOR CONSTRUCTION |

professional seals

project information

**SEVEN OAKS POOL RENOVATION & ADDITION**

444 ADSUM DRIVE
WINNIPEG, MB
CANADA

client

CITY OF WINNIPEG
4TH FLOOR - 85 KING ST.
WINNIPEG, MB

drawing information

**SECTIONS DETAILS**

drawn by: JDB
approved by: DF

scale: 1:10
date issued: 2016.12.08
proj. #: 2014.66
rev. #: R-0

**SEVEN OAKS POOL RENOVATION & ADDITION**
BID OPPORTUNITY NO. 1044-2016

A5 01