SEWER JUNCTION INFORMATION FROM SEWER VIDEO INSPECTION		
SEWER ID S-MA60006726		
DISTANCE FROM MH60005344		
DISTANCE	DIAMETER	CLOCK
9.2	150	01
9.2	150	11
17.0	150	01
17.0	150	11
20.9	200	08

SEWER JUNCTION INFORMATION FROM SEWER VIDEO INSPECTION REVERSAL		
SEWER ID S-MA60006726		
DISTANCE FROM MH60005403		
DISTANCE	DIAMETER	CLOCK
4.1	150	01
5.9	150	10
11.5	150	01
18.8	150	01
21.3	150	10
22.5	150	10
26.6	150	02
29.4	150	10
29.7	150	02
33.1	150	11
33.5	150	02
34.0	150	01
36.1	150	11
36.6	150	01
38.7	150	11
41.7	150	02
49.6	150	01
53.6	300	04

SEWER JUNCTION INFORMATION FROM SEWER VIDEO INSPECTION		
SEWER ID S-MA70060106		
DISTANCE FROM MH70027167		
DISTANCE	DIAMETER	CLOCK
3.2	150	01

WARNING

IF POWER EQUIPMENT OR EXPLOSIVES ARE TO BE USED FOR EXCAVATION ON THIS PROJECT THE CONTRACTOR MUST:

1) NOTIFY THE GAS COMPANY OF THE PROPOSED LOCATION OF EXCAVATION.

2) TAKE PRECAUTION TO AVOID DAMAGE TO GAS COMPANY INSTALLATIONS.

SEE PROVINCIAL REGULATION 140/92 FOR DETAILS

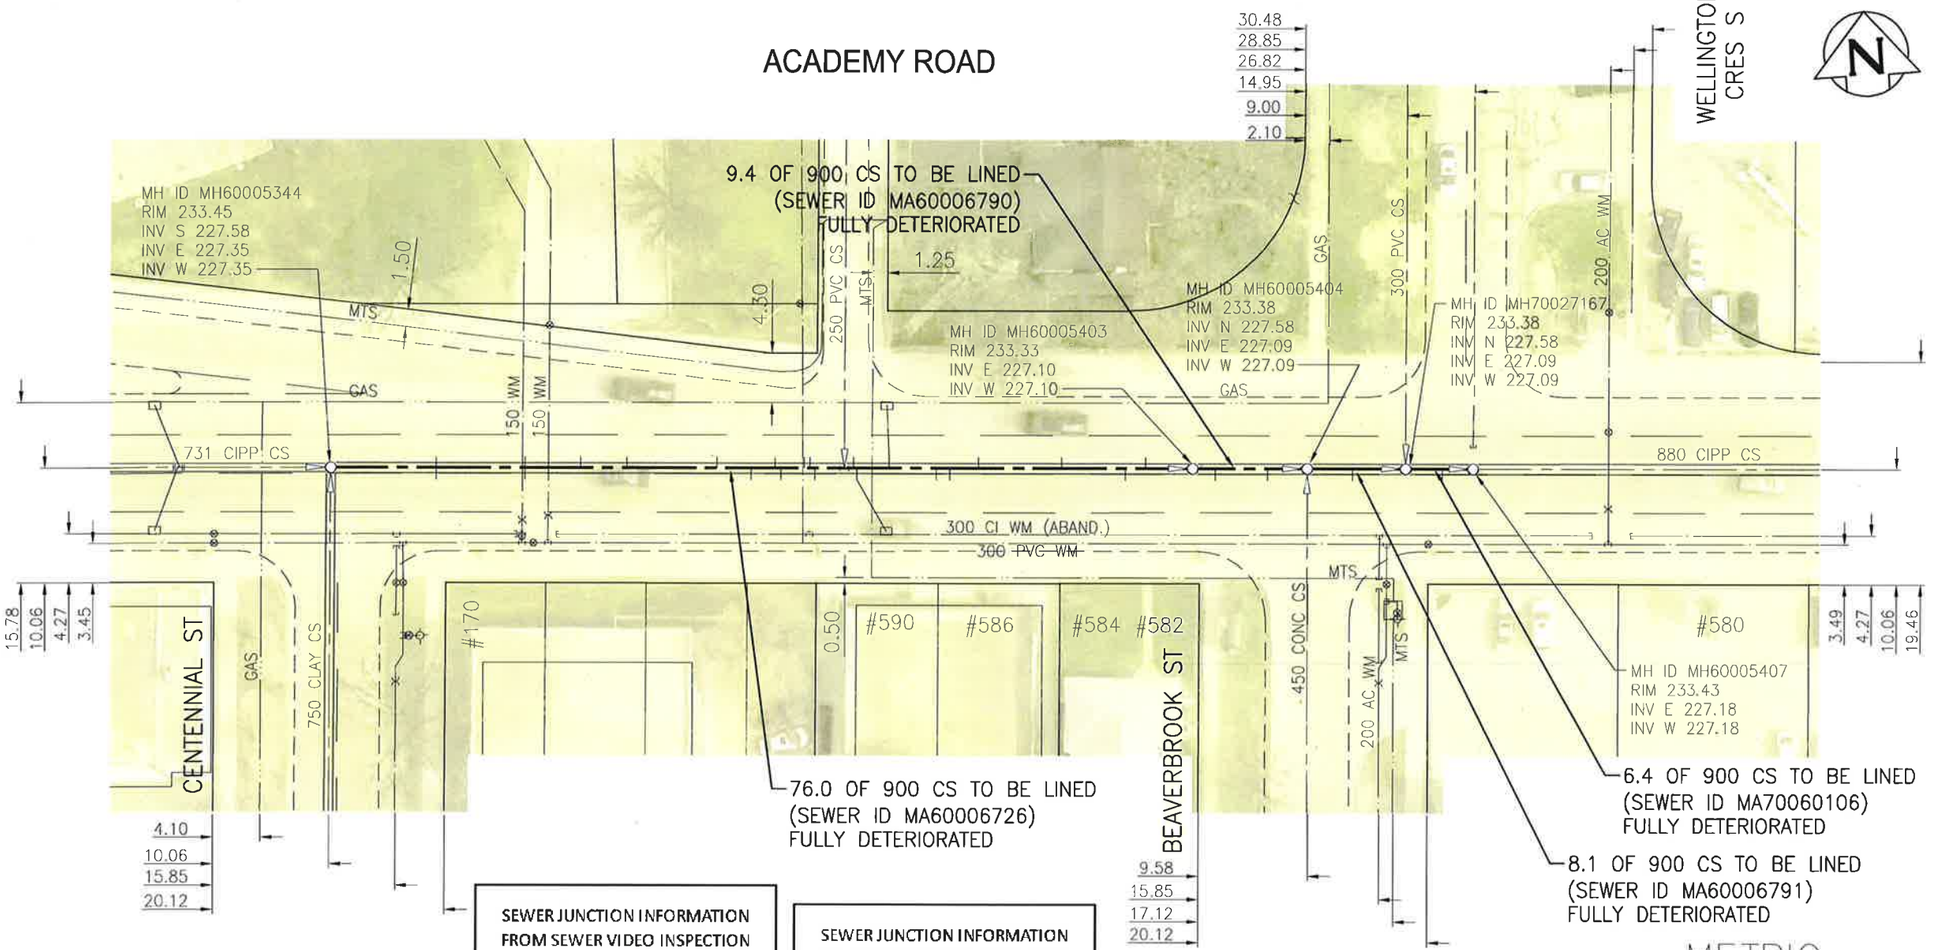

SEWER JUNCTION INFORMATION FROM SEWER VIDEO INSPECTION		
SEWER ID S-MA60006790		
DISTANCE FROM MH60005403		
DISTANCE	DIAMETER	CLOCK
2	150	10
6.6	150	11

SEWER JUNCTION INFORMATION FROM SEWER VIDEO INSPECTION		
SEWER ID S-MA60006791		
DISTANCE FROM MH60005404		
DISTANCE	DIAMETER	CLOCK
4	150	11

APEGM
Certificate of Authorization
Stantec Consulting Ltd.
No. 1301

METRIC
WHOLE NUMBERS INDICATE MILLIMETRES
DECIMALIZED NUMBERS INDICATE METRES
1:500 0 5 15 25m

BID OPPORTUNITY NO. 1083–2016

LOCATION APPROVED
UNDERGROUND STRUCTURES

SUPV. U/G STRUCTURES COMMITTEE DATE

NOTE:
LOCATION OF UNDERGROUND STRUCTURES AS SHOWN ARE BASED ON THE BEST INFORMATION AVAILABLE BUT NO GUARANTEE IS GIVEN THAT ALL EXISTING UTILITIES ARE SHOWN OR THAT THE GIVEN LOCATIONS ARE EXACT. CONFIRMATION OF EXISTENCE AND EXACT LOCATION OF ALL SERVICES MUST BE OBTAINED FROM THE INDIVIDUAL UTILITIES BEFORE PROCEEDING WITH CONSTRUCTION.

B.M.
ELEV.

NO.	REVISIONS	DATE	BY

Stantec
905 Waverley Street, Winnipeg, Manitoba
Tel 204-489-5900 Fax 204-453-9012

DESIGNED BY	JH	CHECKED BY	CD
DRAWN BY	SC	APPROVED BY	RS
HOR. SCALE: VERTICAL:	1:500	RELEASED FOR CONSTRUCTION:	
DATE	2016.11.11	DATE	Feb.28/17

ENGINEER'S SEAL
PROVINCE OF MANITOBA
FEB 2-7/17
R.M. SHERLOCK
MEMBER 24045
REGISTERED PROFESSIONAL ENGINEER

CONSULTANT DRAWING NO.
C–105

Winnipeg

THE CITY OF WINNIPEG
WATER AND WASTE DEPARTMENT

2016 SEWER RENEWALS BY CIPP LINING
CONTRACT 2

ACADEMY ROAD
MH AT CENTENNIAL ST TO
MH AT WELLINGTON CR S (CL)

SHEET	OF
6	25

CAD FILE DRAWING NUMBER
16320c–105–894.DWG

CITY DRAWING NUMBER
11360

V:\1112\active\111216320\0300_drawing\0302_sheet_files\02_civil\16320c–105–894.dwg