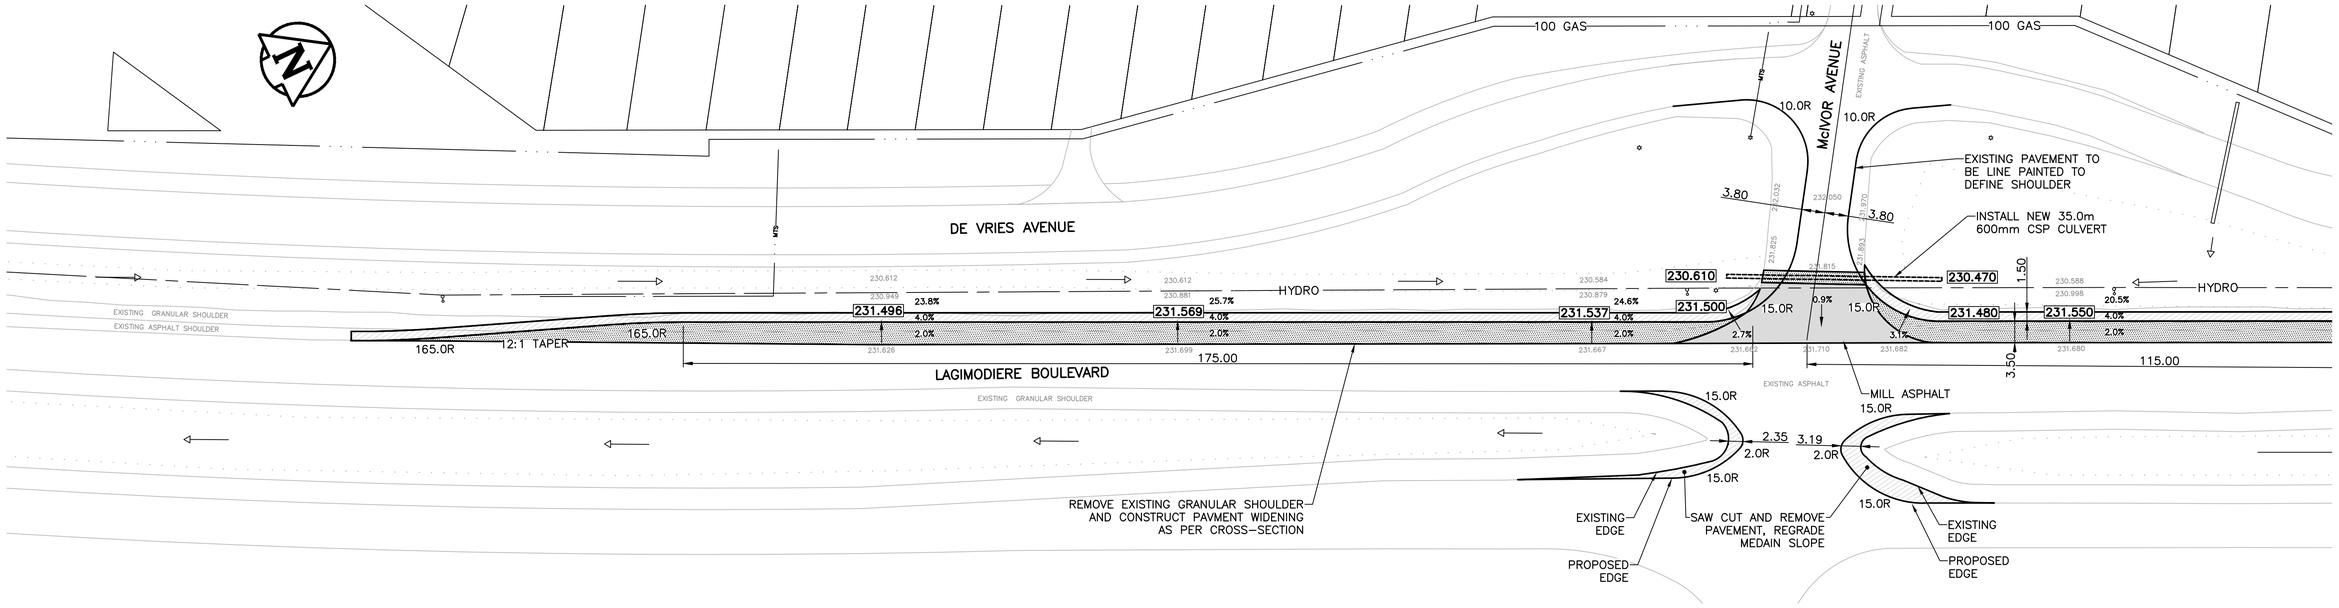

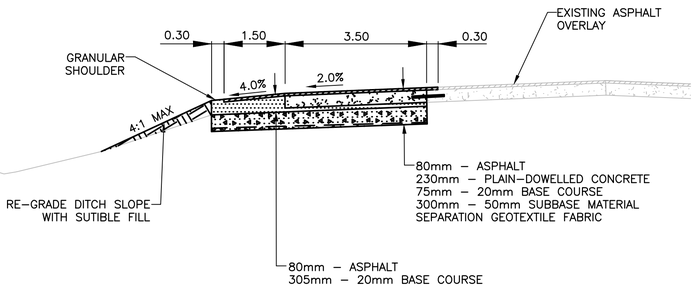

PAVEMENT WIDENING TYPICAL CROSS SECTION

N.T.S

PRELIMINARY

NOT TO BE USED FOR CONSTRUCTION

WARNING

IF POWER EQUIPMENT OR EXPLOSIVES ARE TO BE USED FOR EXCAVATION ON THIS PROJECT THE CONTRACTOR MUST:

1) OBTAIN CLEARANCE FROM THE GAS UTILITY PRIOR TO EXCAVATION.
2) TAKE PRECAUTION TO AVOID DAMAGE TO GAS UTILITY INSTALLATIONS.

SEE PROVINCIAL REGULATION 210/72 FOR DETAILS

METRIC

WHOLE NUMBERS INDICATE MILLIMETRES
DECIMALIZED NUMBERS INDICATE METRES

BID OPPORTUNITY NO. 121–2016

EXISTING	LEGEND – PLAN	PROPOSED	EXISTING	LEGEND – PLAN	PROPOSED	EXISTING	LEGEND – PROFILE	PROPOSED
☼	HYDRANT	✱	— — —	LDS/WWS	— — —			
⊗	VALVE	⊖	— · —	WATERMAIN	— · —			
♀	CURB STOP	♀	— ··· —	GAS	— ··· —			
⊕	SURVEY BAR	✱	— — — —	TRAFFIC SIGNALS	— — — —			
○○	O.L.S.	●●		CONCRETE				
○	MANHOLE	●		ASPHALT				
□	CATCH BASIN	■		CURB RENEWAL	—			
△	CURB INLET	▲	231.000	ELEVATIONS	231.000			
☼	HYDRO POLE			PROPERTY LINE	— — —			
	DITCH			DITCH FLOW DIRECTION				
	ASPHALT SHOULDER			CURB RAMP				

LOCATION APPROVED
UNDERGROUND STRUCTURES

SUPR. U/G STRUCTURES COMMITTEE — DATE

NOTE:
LOCATION OF UNDERGROUND STRUCTURES AS SHOWN ARE BASED ON THE BEST INFORMATION AVAILABLE. BUT NO GUARANTEE IS GIVEN THAT ALL EXISTING UTILITIES ARE SHOWN OR THAT THE GIVEN LOCATIONS ARE EXACT. CONFIRMATION OF EXISTENCE AND EXACT LOCATION OF ALL SERVICES MUST BE OBTAINED FROM THE INDIVIDUAL UTILITIES BEFORE PROCEEDING WITH CONSTRUCTION.

NO.	REVISIONS	DATE	BY
2.	SUBMIT FOR ENGINEERS REVIEW	16/04/01	G.K.
1.	SUBMIT FOR PLAN APPROVAL	16/02/02	G.K.

B.M. ELEV.

ENGINEERING DIVISION
TECHNOLOGY SERVICES BRANCH
106 - 1155 PACIFIC AVE

DESIGNED BY	G.K.	CHECKED BY	S.M.
DRAWN BY	G.K.	APPROVED BY	
HOR. SCALE:	1 : 500		
VERTICAL:	N.T.S.		
DATE	2016/05/06		

ENGINEER'S SEAL

Winnipeg

THE CITY OF WINNIPEG
PUBLIC WORKS DEPARTMENT

LAGIMODIERE BOULEVARD AND MCIVOR AVENUE

ACCELERATION AND DECELERATION LANES AND ASSOCIATED WORKS

CITY DRAWING NUMBER SE–16–29

SHEET 1 OF 1

1