


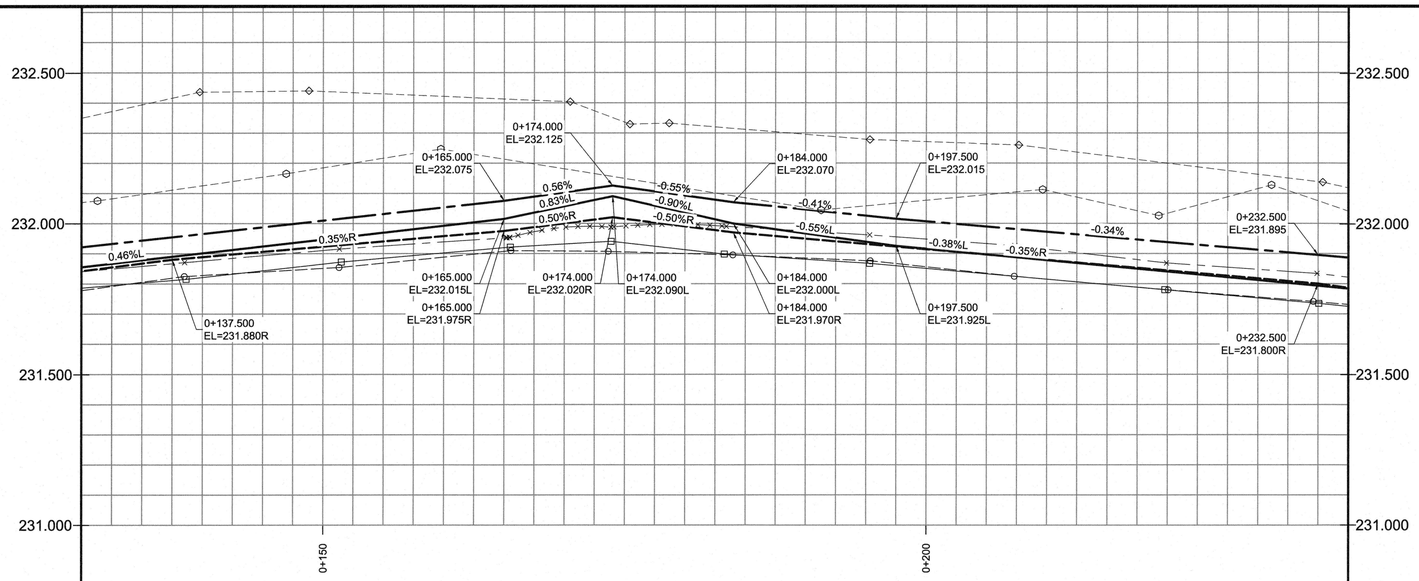


REFERENCE NOTES

A. PAVEMENT DIMENSIONS ARE TO BACK OF CURB
B. BASELINE IS CENTRE LINE RIGHT-OF-WAY
C. PROPERTY LINES OBTAINED FROM CITY OF WINNIPEG L.B.I.S., AND NO SCALE FACTOR WAS APPLIED
D. REFER TO AECOM FIELD BOOK NO. 4914

CONSTRUCTION NOTES

1. PLACE NEW ASPHALTIC PAVEMENT TYPE 1A (AVG. THICKNESS 85mm)
2. RENEW EXISTING MOUNTABLE CURB (120mm HT. DOWELLED)
3. RENEW EXISTING 100mm CONCRETE SIDEWALK
4. ADJUST EXISTING WATER VALVE TO GRADE

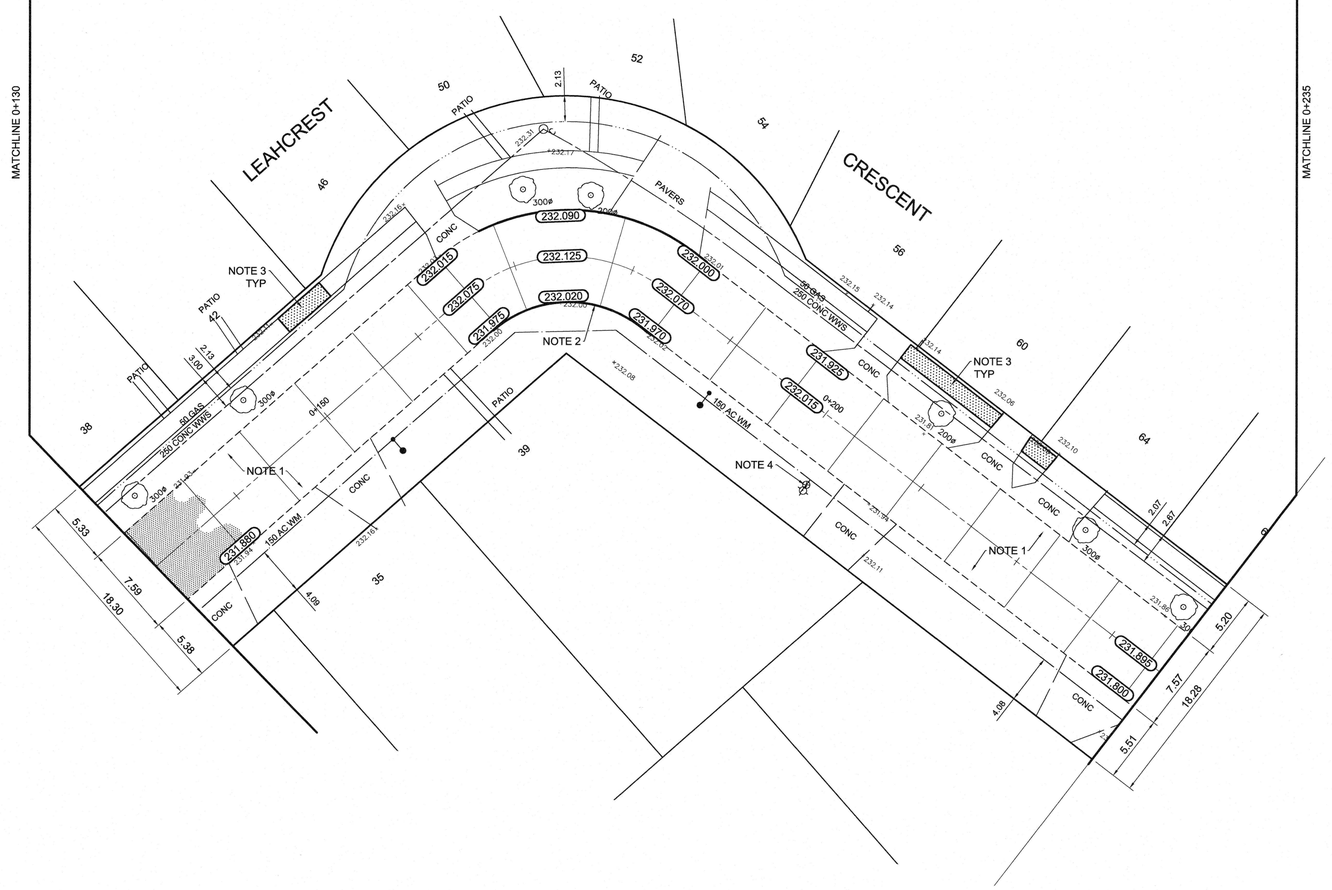APEGM
Certificate of Authorization
AECOM Canada Ltd.
No. 4671 Date: APR 4/16

METRIC
WHOLE NUMBERS INDICATE MILLIMETRES
DECIMALIZED NUMBERS INDICATE METRES

| EXISTING | LEGEND - PLAN | PROPOSED | EXISTING | LEGEND - PLAN | PROPOSED | EXISTING | LEGEND - PROFILE | PROPOSED |
|---|---|---|---|---|---|---|---|---|
| 150 mm W.M. | WATERMAIN | 150 mm W.M. | | HYDRO | | | ℄ PROFILE | |
| | HYDRANT | | | M.T.S. | | | OUTSIDE GUTTER | |
| | VALVE | | | CONCRETE | | | INSIDE GUTTER | |
| 300mm L.D.S. | LAND DRAINAGE SEWER | 300mm L.D.S. | | ASPHALT | | | N/W PROPERTY LINE | |
| 250mm W.W.S. | WASTEWATER SEWER | 250mm W.W.S. | | PROPERTY LINE | | | S/E PROPERTY LINE | |
| | MANHOLE | | | SURVEY BAR | | | | |
| | CATCH BASIN | | 235.750 | ELEVATION | 35.750 | | | |
| | CATCH PIT | | 500ø | TREE | | | | |
| | JUNCTIONS | | | SIDEWALK RAMP | | | | |
| | CULVERT | | | CONCRETE SIDEWALK | | | | |
| | GAS | | | FENCE | | | | |

LOCATION APPROVED
UNDERGROUND STRUCTURES

SUPV. U/G STRUCTURES COMMITTEE — DATE

NOTE:
LOCATION OF UNDERGROUND STRUCTURES AS SHOWN ARE BASED ON THE BEST INFORMATION AVAILABLE. BUT NO GUARANTEE IS GIVEN THAT ALL EXISTING UTILITIES ARE SHOWN ON THAT THE GIVEN LOCATIONS ARE EXACT. CONFIRMATION OF EXISTENCE AND EXACT LOCATION OF ALL SERVICES MUST BE OBTAINED FROM THE INDIVIDUAL UTILITIES BEFORE PROCEEDING WITH CONSTRUCTION.

B.M. 04 - 013 86R382 N.W. Cor. Jefferson Ave. & Ritchie St., Tbt. on top of 0.05m dia. x 2.4m iron tube, 7.6m S. of N.L. of Jefferson Ave. produced from the W. & 5.5m E. of W.L. of Ritchie St.
ELEV. 231.781

| NO. | REVISIONS | DATE | BY |
|---|---|---|---|
| 0 | ISSUED FOR TENDER | 04/06/2016 | BC |
| A | ISSUED FOR REVIEW | 03/30/2016 | BC |

AECOM

| | | | |
|---|---|---|---|
| DESIGNED BY | SS | CHECKED BY | BC/KWR |
| DRAWN BY | JT/JC/SS | APPROVED BY | |
| HOR. SCALE: | 1:250 | RELEASED FOR CONSTRUCTION BY: | |
| VERTICAL: | 1:10 | | |
| DATE | | DATE | APRIL 4/16 |

ENGINEER'S SEAL
PROVINCE OF MANITOBA
K.W. RAE
APR 4/16
REGISTERED PROFESSIONAL ENGINEER

CONSULTANT DRAWING NO.
CT-02

Winnipeg
THE CITY OF WINNIPEG
PUBLIC WORKS DEPARTMENT
ENGINEERING DIVISION

2016 LOCAL STREET
RENEWAL PROGRAM

LEAHCREST CRESCENT WEST - SCARFE ST. TO ARGATE DRIVE
REHABILITATION
STATION 0+130 TO STATION 0+235

CITY DRAWING NUMBER
SHEET 02 OF 14