ANSI B 279.4mm x 431.8mm

Project Management Initials: Designer: Checked: Approved:

Last saved by: CLOUSTONC (2016-03-21) Last Plotted: never
Filename: P:\60431277\900-WORK\920-929 (GIS-GRAPHICS)\692-2015_DRAWING_TENDER232-2016_R0.MXD

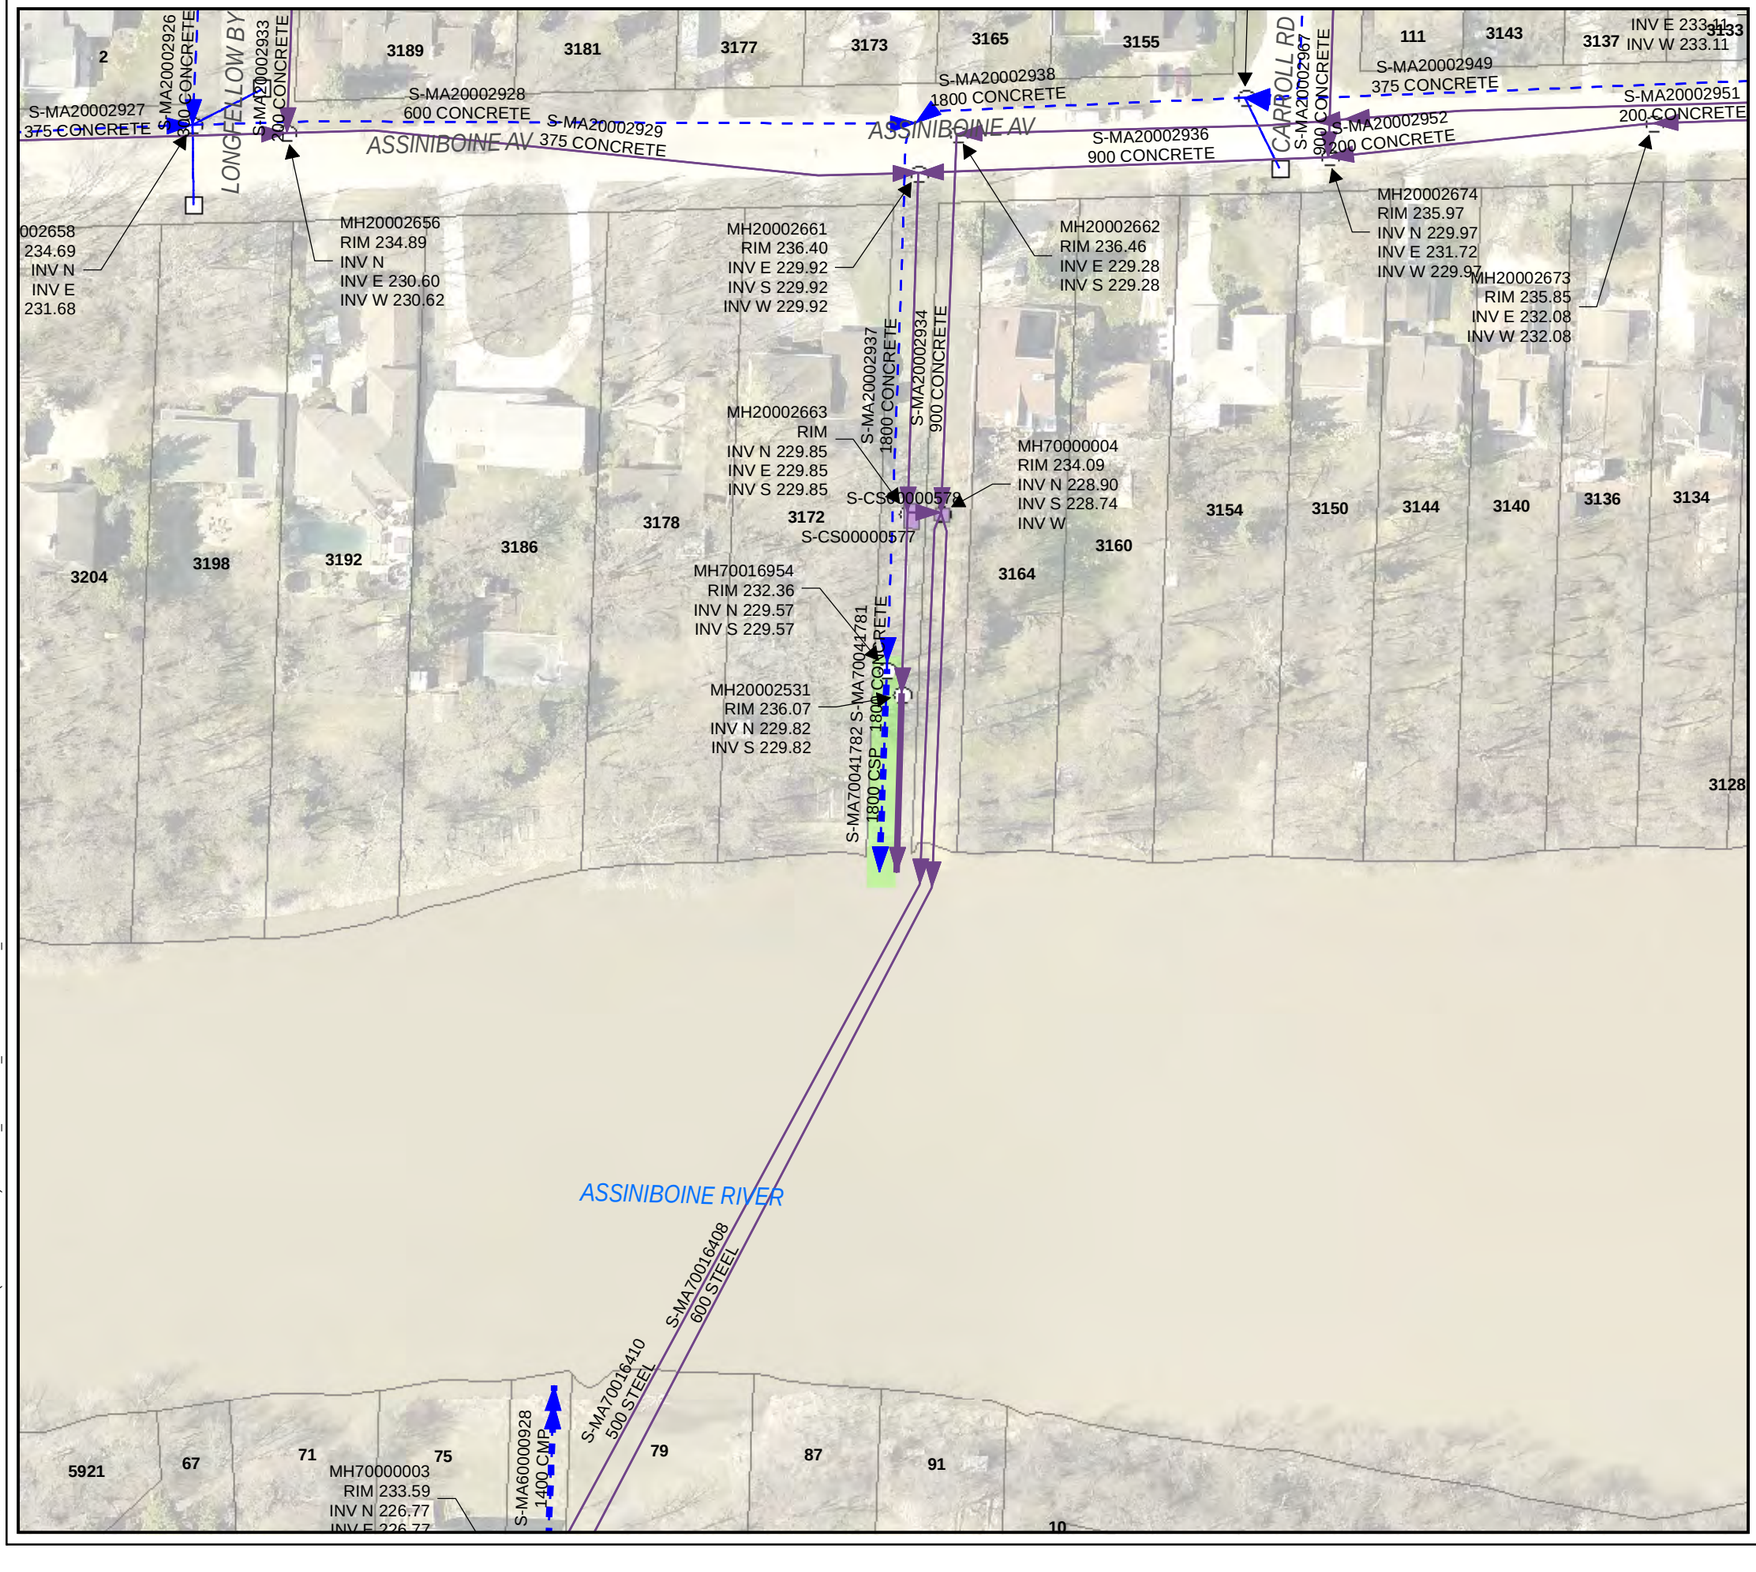

Winter Inspections

LEGEND

- LDS
- WWS
- CB Lead
- SEWER MANHOLE
- CATCH BASIN
- CONTROL STRUCTURE

SITE CONSIDERATIONS:

10 0 10 20 30 40 m

1:1,000

N

NAD 1983 UTM Zone 14N

Issue Status: Tender

AECOM

Drawing: 223

Outfall Asset Number: S-MA70041782 - 34.01m
Upstream Sewer Asset Number: None - 0m
Upstream Manhole Coordinates: 622486.7119E, 5524974.9318N
Location: 3172 ASSINIBOINE AVE

The City of Winnipeg
BID Opportunity No. 232-2016