ANSI B 279.4mm x 431.8mm

Project Management Initials: Designer: Checked: Approved:

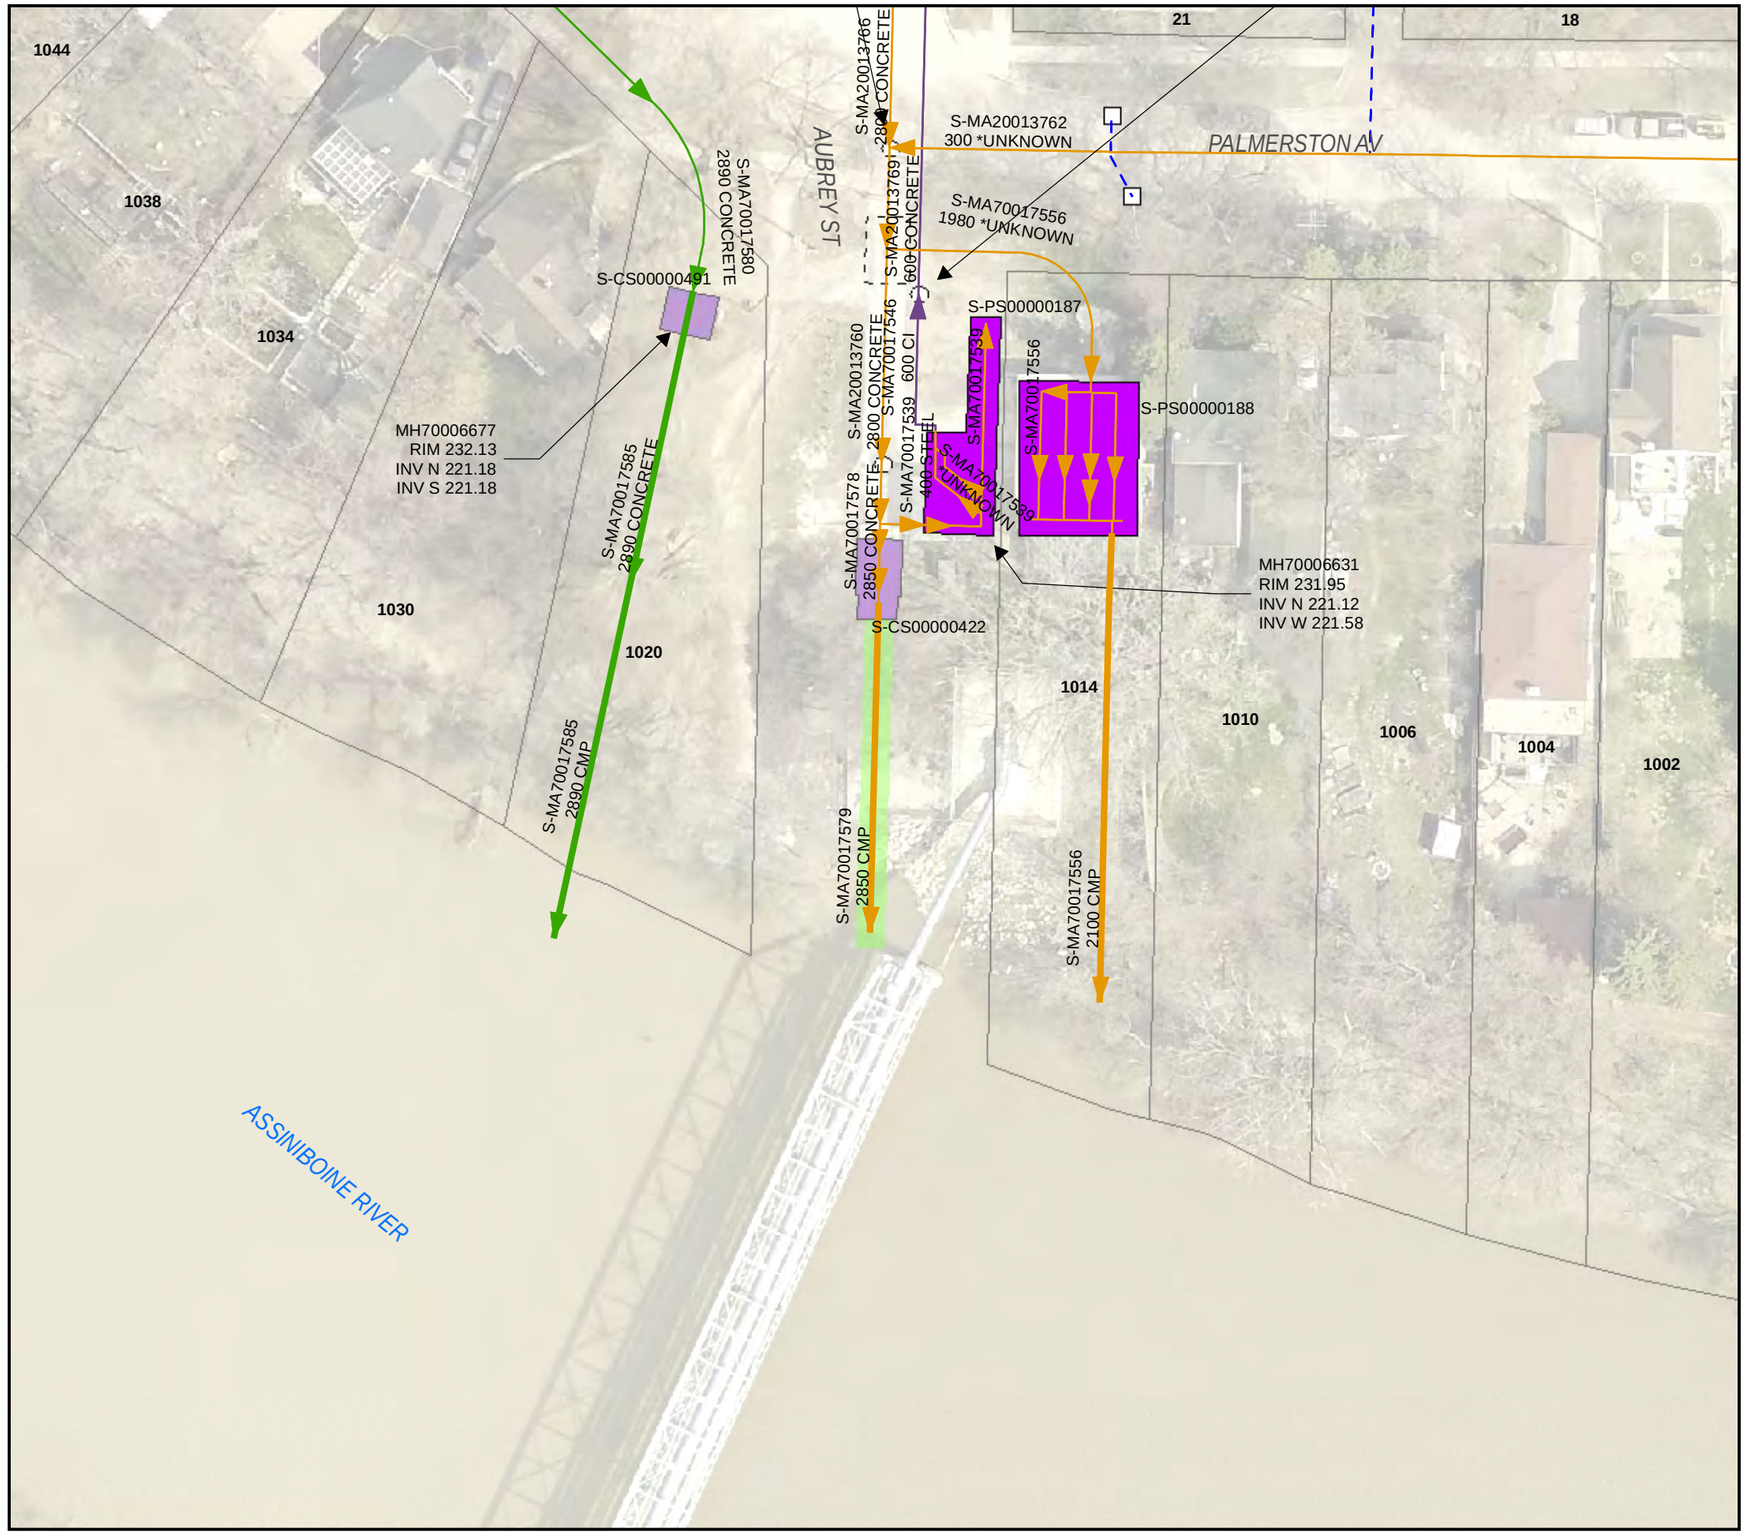

Sonar Required

LEGEND

- CS
- SRS
- WWS
- CB Lead
- SEWER MANHOLE
- CATCH BASIN
- SEWER PUMP STATION
- SEWER CHAMBER
- CONTROL STRUCTURE

SITE CONSIDERATIONS:
CONTROL STRUCTURE ACCESS REQUIRED

7.5 0 7.5 15 22.5 30 m

1:500

NAD 1983 UTM Zone 14N

Issue Status: Tender

AECOM

Drawing: 298

Outfall Asset Number: S-MA70017579 - 27.73m
Upstream Sewer Asset Number: None - 0m
Upstream Manhole Coordinates: 631089.0220E, 5526561.5675N
Location: 1016 PALMERSTON AVE

The City of Winnipeg
BID Opportunity No. 232-2016

Last saved by: CLOUSTONC (2016-03-21) Last Plotted: never
Filename: P:\60431271\900-WORK\920-929 (GIS-GRAPHICS)\692-2015_DRAWING_TENDER232-2016_R0.MXD