ANSI B 279.4mm x 431.8mm

Project Management Initials: Designer: Checked: Approved:

Last saved by: CLOUSTONC (2016-03-21) Last Plotted: never
Filename: P:\60431277\900-WORK\920-929 (GIS-GRAPHICS)\692-2015_DRAWING_TENDER232-2016_R0.MXD

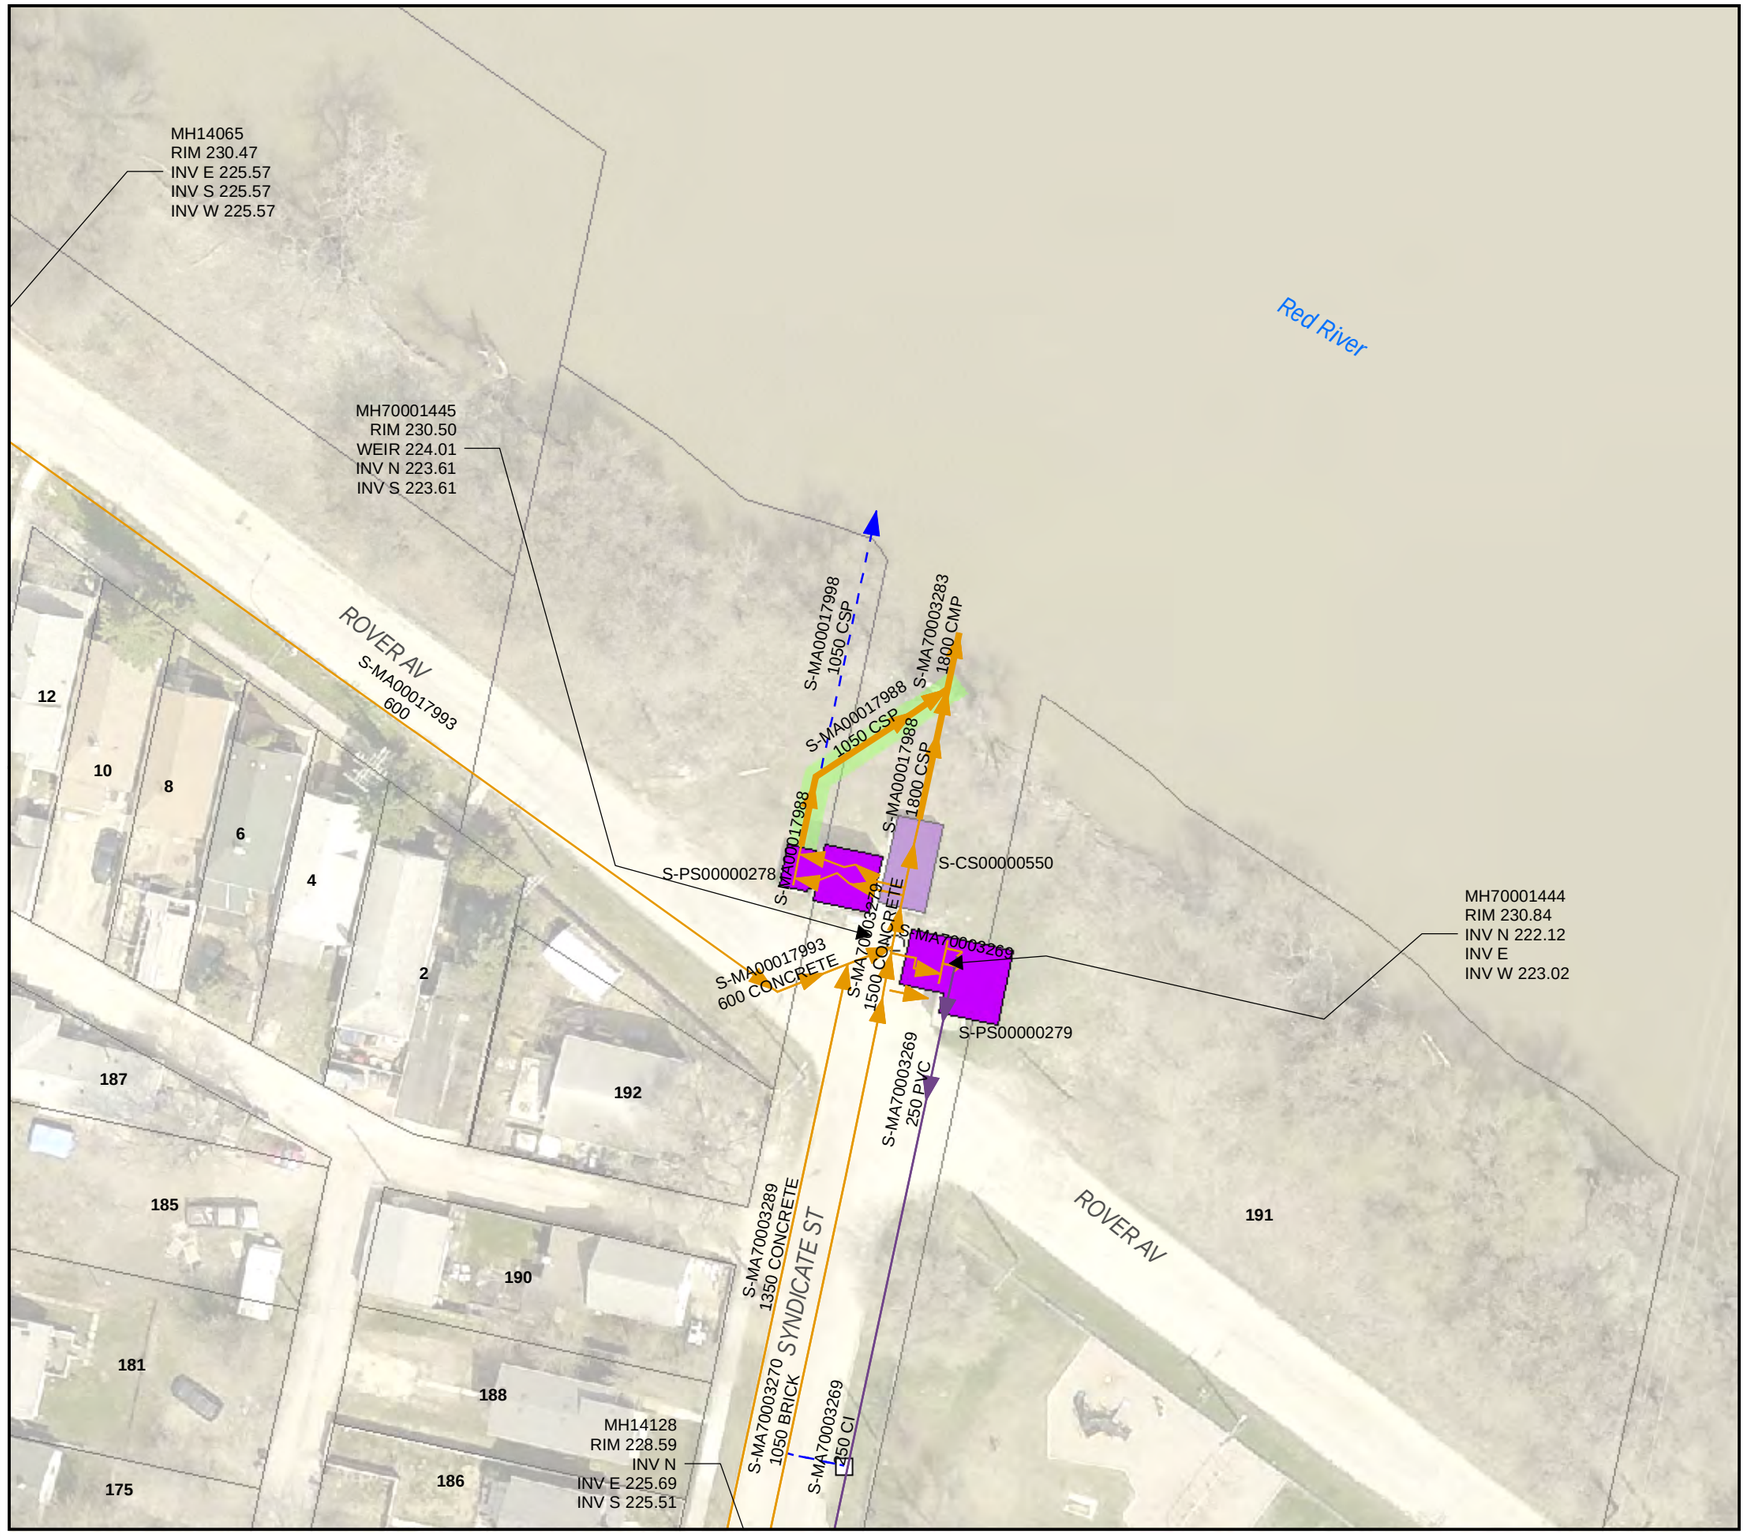

Sonar Required

LEGEND

- CS
- LDS
- WWS
- CB Lead
- SEWER MANHOLE
- CATCH BASIN
- SEWER PUMP STATION
- CONTROL STRUCTURE

SITE CONSIDERATIONS:
PUMP STATION AND CONTROL STRUCTURE ACCESS REQUIRED

7.5 0 7.5 15 22.5 30 m

N

1:500

NAD 1983 UTM Zone 14N

Issue Status: Tender

AECOM

Drawing: 321

Outfall Asset Number: S-MA00017988 - 22.58m
Upstream Sewer Asset Number: None - 0m
Upstream Manhole Coordinates: 635096.6227E, 5529907.1825N
Location: 200 SYNDICATE ST

The City of Winnipeg
BID Opportunity No. 232-2016