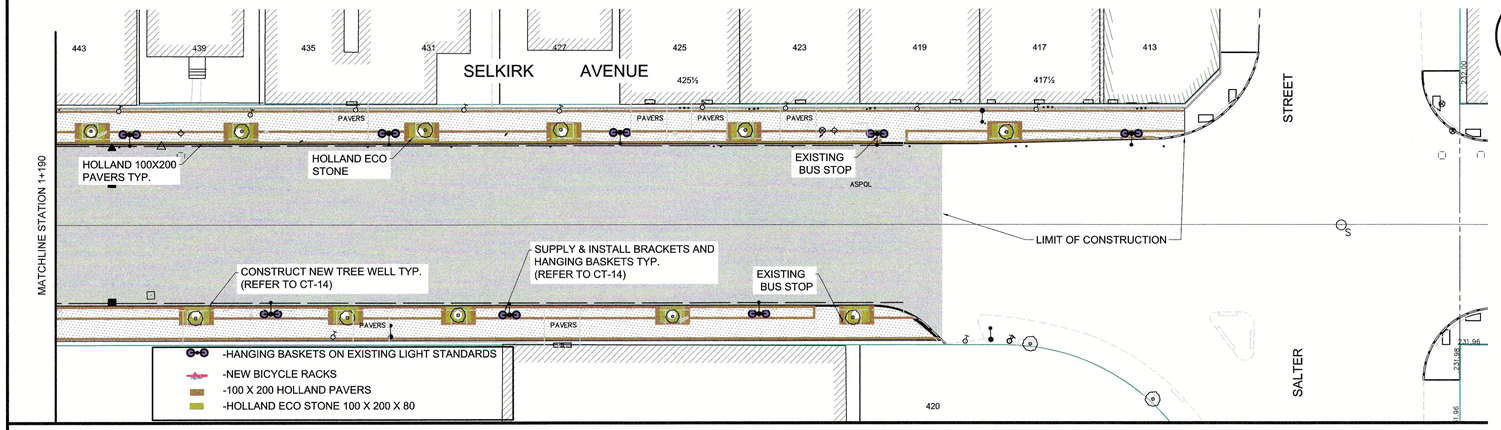

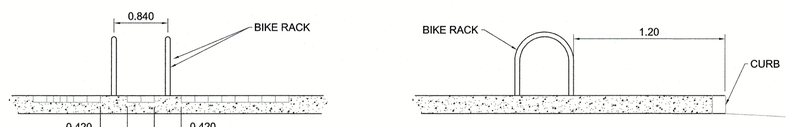

BICYCLE RACK DETAILS
NTS

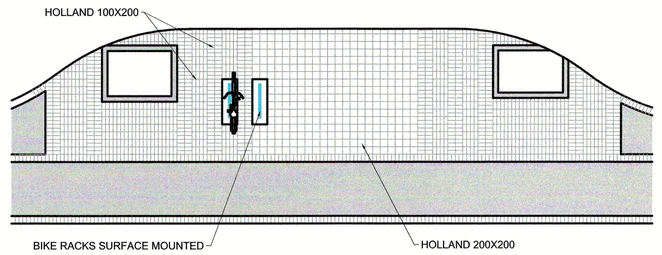

BUMPOUTS PAVING PATTERN
NTS

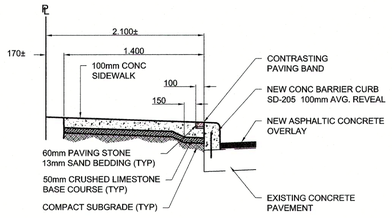

DETAIL 1
TYPICAL SECTION THROUGH SELKIRK AVENUE
ARLINGTON STREET TO McKENZIE STREET
NTS

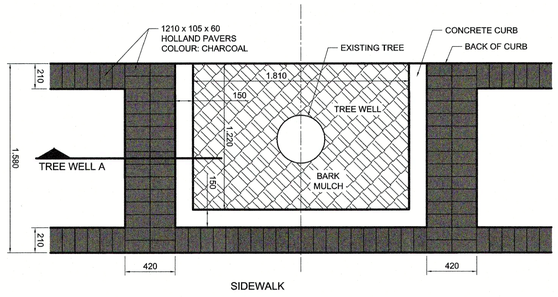

TREE WELL A
McKENZIE ST TO ANDREWS ST\
NTS

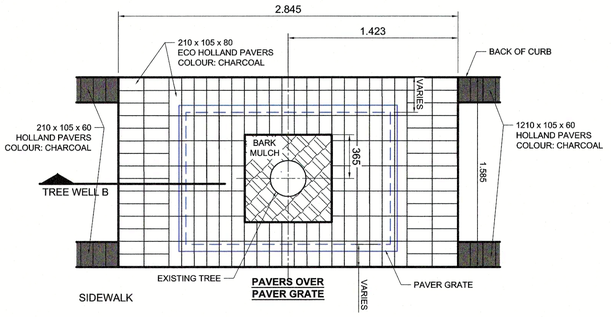

TREE WELL B
ANDREWS ST TO SALTER ST
NTS

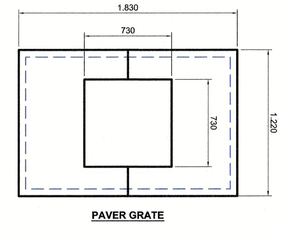

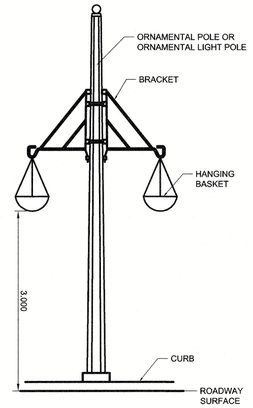

ELEVATION

DOUBLE HANGING BASKETS ON ORNAMENTAL POLES / LIGHT POLES
NTS

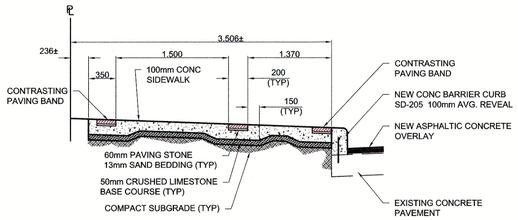

DETAIL 2
TYPICAL SECTION NORTH SIDE SELKIRK AVENUE
McKENZIE STREET TO ANDREWS STREET
NTS

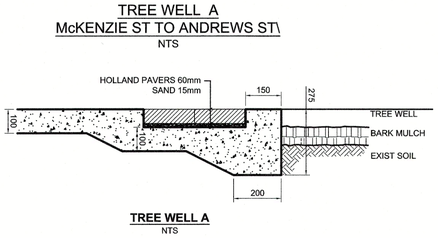

TREE WELL A
NTS

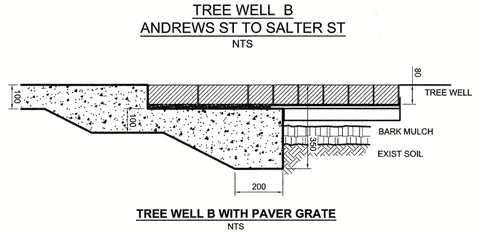

TREE WELL B WITH PAVER GRATE
NTS

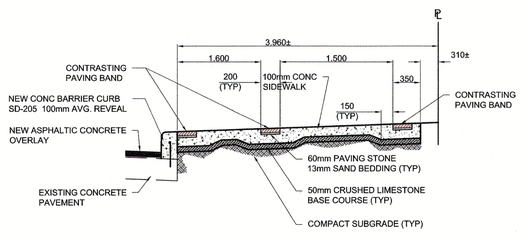

DETAIL 3
TYPICAL SECTION SOUTH SIDE SELKIRK AVENUE
McKENZIE STREET TO ANDREWS STREET
NTS

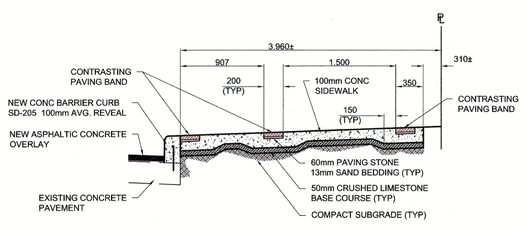

DETAIL 4
TYPICAL SECTION THROUGH SELKIRK AVENUE
ANDREWS STREET TO SALTER STREET
NTS

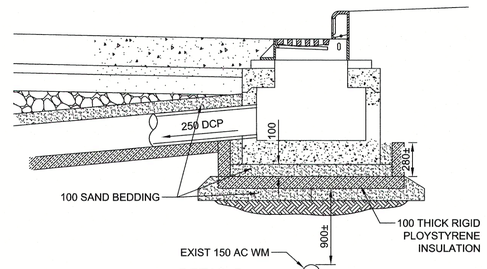

DETAIL 5
CATCHPIT / CATCHBASIN INSULATION
DETAIL (TYP)
NTS

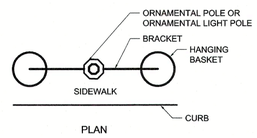

PLAN

HANGING BASKET ORIENTATION
NTS

REFERENCE NOTES

A. PAVEMENT DIMENSIONS ARE TO BACK OF CURB
B. BASELINE IS CENTRELINE OF RIGHT-OF-WAY
C. PROPERTY LINES OBTAINED FROM THE CITY OF WINNIPEG L.B.I.S., AND NO SCALE FACTOR WAS APPLIED
D. REFER TO AECOM FIELD BOOK NO. 4703
E. DISTANCE BETWEE ROAD SURFACE AND UNDERSIDE OF HANGING BASCKET TO BE 4.5m WHEN POLE IS LOCATED WITHIN 6m OF AN INTERSECTION OR PRIVATE APPROACH.

CONSTRUCTION NOTES

1. REMOVE EXISTING PAVEMENT AND CONSTRUCT NEW 230mm

APEGM
Certificate of Authorization
AECOM Canada Ltd.
No. 4671 Date: Feb 25/16

METRIC
WHOLE NUMBERS INDICATE MILLIMETRES
DECIMALIZED NUMBERS INDICATE METRES

EXISTING	LEGEND - PLAN	PROPOSED	EXISTING	LEGEND - PLAN	PROPOSED	EXISTING	LEGEND - PROFILE	PROPOSED
150 mm W.M.	WATERMAIN	150 mm W.M.		HYDRO			℄ PROFILE	
◇	HYDRANT	✚		M.T.S.			NORTH/WEST GUTTER	
⊗	VALVE	⊗		CONCRETE			SOUTH/EAST GUTTER	
300mm L.D.S.	LAND DRAINAGE SEWER	300mm L.D.S.		ASPHALT		◇	N/W PROPERTY LINE	
250mm W.W.S.	WASTEWATER SEWER	250mm W.W.S.		PROPERTY LINE		⬡	S/E PROPERTY LINE	
○	MANHOLE	●		SURVEY BAR				
□	CATCH BASIN	■	235.750	ELEVATION	35.750			
▽	CATCH PIT	▼	500ø	TREE				
	JUNCTIONS			SIDEWALK RAMP				
	CULVERT			CONCRETE SIDEWALK				
	GAS			FENCE				

LOCATION APPROVED
UNDERGROUND STRUCTURES
ARK ROUR RECD 2016/02/17
SUPV. U/G STRUCTURES COMMITTEE — DATE

NOTE:
LOCATION OF UNDERGROUND STRUCTURES AS SHOWN ARE BASED ON THE BEST INFORMATION AVAILABLE. BUT NO GUARANTEE IS GIVEN THAT ALL EXISTING UTILITIES ARE SHOWN OR THAT THE GIVEN LOCATIONS ARE EXACT. CONFIRMATION OF EXISTENCE AND EXACT LOCATION OF ALL SERVICES MUST BE OBTAINED FROM THE INDIVIDUAL UTILITIES BEFORE PROCEEDING WITH CONSTRUCTION.

B.M. 25 - 011 N.W. Cor. Arlington St. & Selkirk Ave.Tblt. in .Conc. foundation of King Edward Community School,0.5m W. & 0.1 m below TyndallStone S.Ely.Cor.of School
ELEV. 232.212

NO.	REVISIONS	DATE	BY
0	ISSUED FOR TENDER	02/26/2016	LJV
A	ISSUED FOR REVIEW	01/25/2016	BC

AECOM

DESIGNED BY	LJV/KWR	CHECKED BY	KWR
DRAWN BY	PB/LJV	APPROVED BY	
HOR. SCALE:	1:250	RELEASED FOR CONSTRUCTION BY:	
VERTICAL:	N/A		
DATE	12/03/2015	DATE	

ENGINEER'S SEAL
the manitoba association of landscape architects
L. JOY VIBERG
member no. 125
Feb 25/16

CONSULTANT DRAWING NO.
CT-14

THE CITY OF WINNIPEG
Winnipeg
PUBLIC WORKS DEPARTMENT
ENGINEERING DIVISION

SELKIRK AVENUE
ARLINGTON STREET TO SALTER STREET
PAVEMENT RECONSTRUCTION

CITY DRAWING NUMBER
P-3471-14

SHEET 14 OF 20

STREETSCAPING
STATION 1+190 TO SALTER STREET
DETAILS