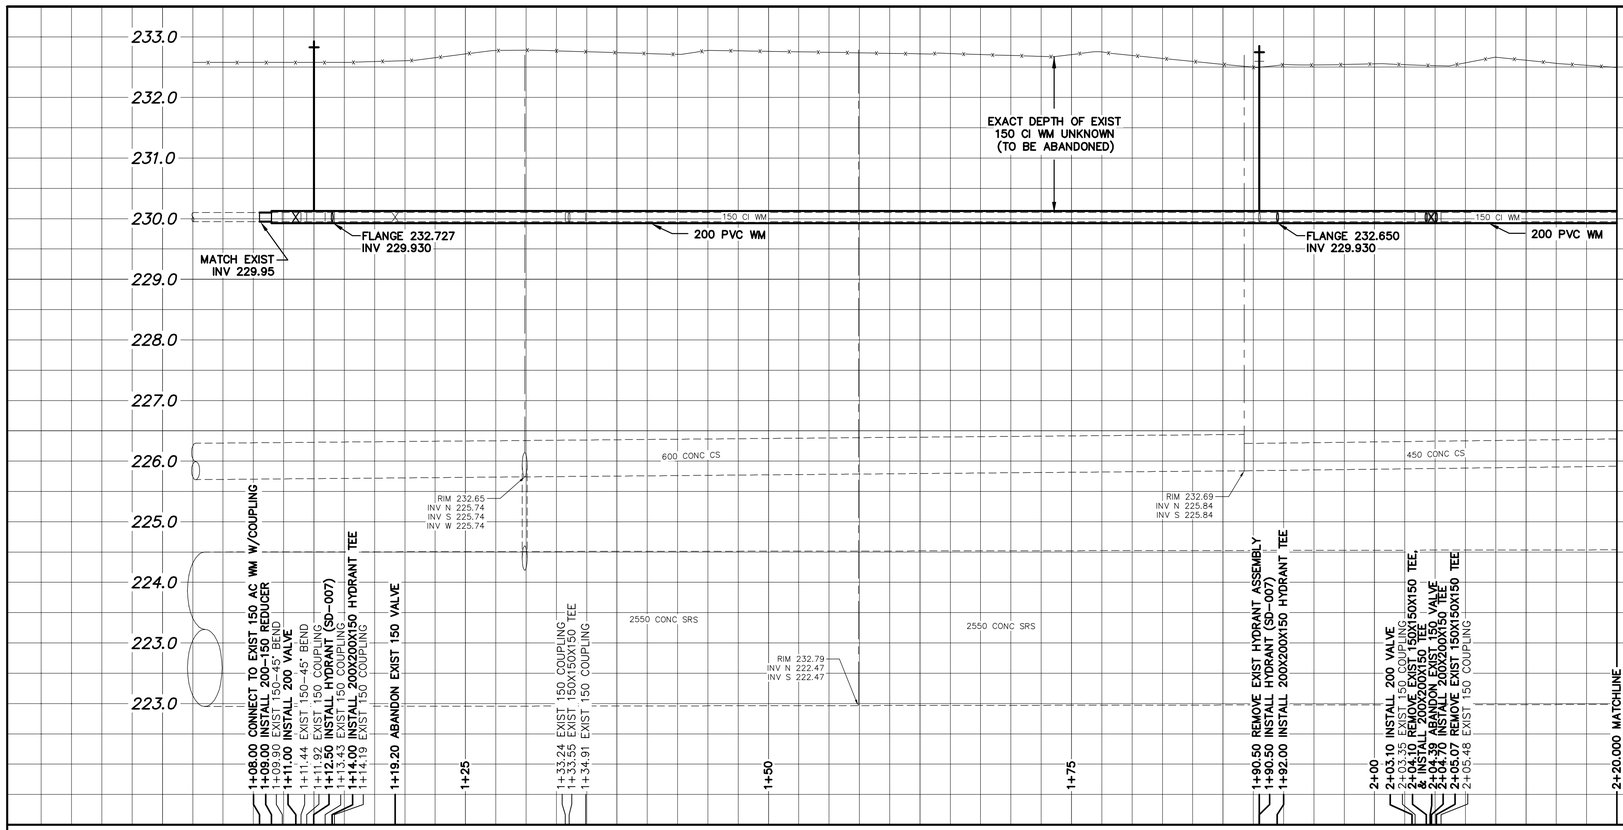

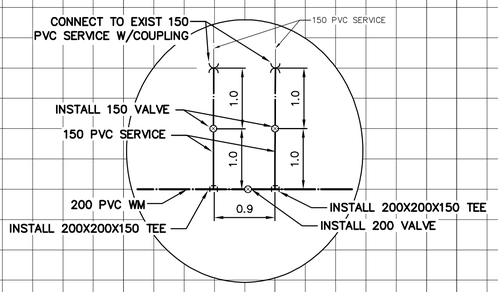

DETAIL "A"
SCALE N.T.S.

NOTE: CHAINAGES SHOWN ARE ALONG E. ℄ OF BURNELL STREET

BURNELL STREET

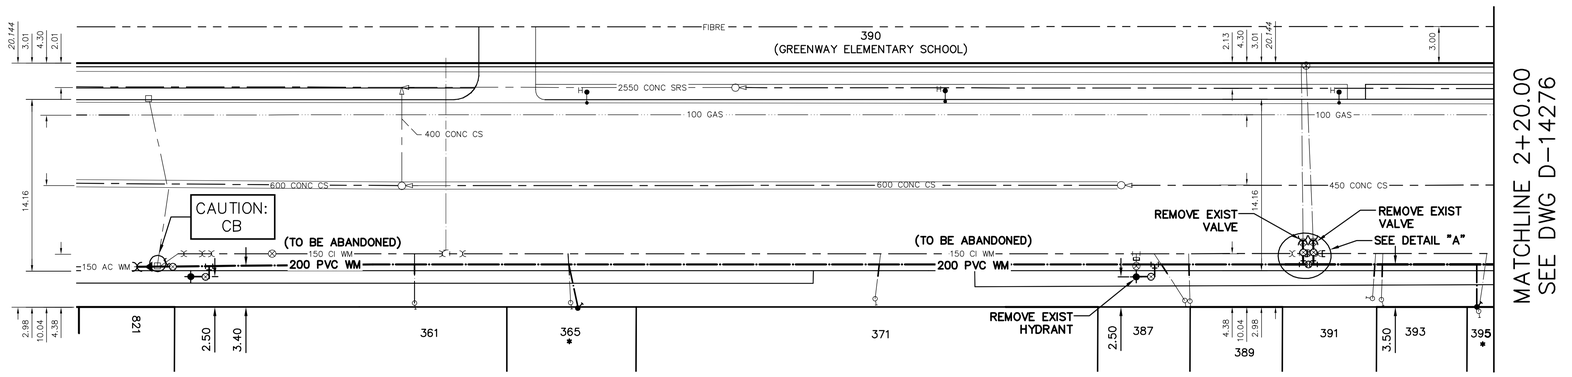

MATCHLINE 2+20.00
SEE DWG D-14276

N

WATER SERVICE INFORMATION

	ADDRESS	SIZE (mm) MATERIAL (STREET)	SIZE (mm) MATERIAL (PROP.)	SHORT & LONG MEASUREMENT	CORP. LOCATION	REMARKS
*	407 BURNELL ST RESIDENTIAL	12 LEAD	12 LEAD	OPP OF SL HSE 43.425 SSL ST MATTHEWS AVE	1.0 N OF S/C	RENEW TO ℄ W/20 CU –
*	403 BURNELL ST RESIDENTIAL	12 LEAD	20 CU	0.60 SSL HSE 50.351 SSL ST MATTHEWS AVE	0.7 N OF S/C	RENEW TO ℄ W/20 CU –
*	401 BURNELL ST RESIDENTIAL	12 LEAD	20 CU	OPP OF SL HSE 58.639 SSL ST MATTHEWS AVE	0.8 N OF S/C	RENEW TO ℄ W/20 CU –
*	399 BURNELL ST RESIDENTIAL	20 CU	12 LEAD	5.30 SSL HSE 71.208 SSL ST MATTHEWS AVE	0.3 S OF S/C	RENEW TO ℄ W/20 CU SEPERATE SERVICE
*	397 BURNELL ST COMMERCIAL	20 CU	12 LEAD	2.64 NSL HSE 71.467 SSL ST MATTHEWS AVE	OPP OF S/C	RENEW TO ℄ W/20 CU SEPERATE SERVICE
*	395 BURNELL ST SPRINKLER	12 LEAD	12 LEAD	OPP OF SL NSE 81.557 SSL ST MATTHEWS AVE	0.7 N OF VALVE	RENEW TO ℄ W/20 CU –
	393 BURNELL ST RESIDENTIAL	20 CU	12 LEAD	OPP OF SL HSE 89.515 SSL ST MATTHEWS AVE	OPP OF S/C	RECONNECT SERVICE –
	391 BURNELL ST RESIDENTIAL	20 CU	12 LEAD	OPP OF NL HSE 90.330 SSL ST MATTHEWS AVE	0.3 S OF S/C	RECONNECT SERVICE –
	389 BURNELL ST RESIDENTIAL	20 CU	20 CU	0.77 SSL HSE 105.390 SSL ST MATTHEWS AVE	OPP OF S/C	RECONNECT SERVICE –
	387 BURNELL ST RESIDENTIAL	20 CU	12 LEAD	OPP OF NL HSE 10.577 SSL ST MATTHEWS AVE	2.4 S OF S/C	RECONNECT SERVICE –
	371 BURNELL ST COMMERCIAL	38 CU	38 CU	7.69 SNL HSE 88.262 NNL ST PAUL AVE	0.5 N OF S/C	RECONNECT SERVICE –
*	365 BURNELL ST SPRINKLER	12 LEAD	20 CU	4.50 SNL HSE 63.229 NNL ST PAUL AVE	0.3 S OF S/C	RENEW TO ℄ W/20 CU –
	361 BURNELL ST RESIDENTIAL	20 CU	20 CU	2.40 NSL HSE 50.204 NNL ST PAUL AVE	OPP OF S/C	RECONNECT SERVICE –
	390 BURNELL ST COMMERCIAL	150 PVC	150 PVC	58.34 NSL BLDG 122.991 NNL ST PAUL AVE	OPP OF S/C	RECONNECT SERVICE –
	390 BURNELL ST COMMERCIAL	150 PVC	150 PVC	59.75 NSL BLDG 124.392 NNL ST PAUL AVE	OPP OF S/C	RECONNECT SERVICE –
	834 ST MATTHEWS AVE COMMERCIAL	25 CU	25 CU	11.57 SNL BLDG 11.574 SSL ST MATTHEWS AVE	OPP OF S/C	RECONNECT SERVICE –

* SERVICES TO BE RENEWED TO ℄. ALL OTHERS TO BE RECONNECTED

FOR INDEX SEE D-14271

NOTE: ALL VALVES TO BE INSTALLED COUNTERCLOCKWISE TO CLOSE

METRIC
WHOLE NUMBERS INDICATE MILLIMETRES
DECIMALIZED NUMBERS INDICATE METRES

0.0 5.0 10.0 15.0 20.0 25.0

WARNING

IF POWER EQUIPMENT OR EXPLOSIVES ARE TO BE USED FOR EXCAVATION ON THIS PROJECT THE CONTRACTOR MUST:

1) NOTIFY THE GAS COMPANY OF THE PROPOSED LOCATION OF EXCAVATION.

2) TAKE PRECAUTION TO AVOID DAMAGE TO GAS COMPANY INSTALLATIONS.

SEE PROVINCIAL REGULATION 210/72 FOR DETAILS

LOCATION APPROVED
UNDERGROUND STRUCTURES

SUPV. U/G STRUCTURES COMMITTEE _____ DATE _____

NOTE:
LOCATION OF UNDERGROUND STRUCTURES AS SHOWN ARE BASED ON THE BEST INFORMATION AVAILABLE BUT NO GUARANTEE IS GIVEN THAT ALL EXISTING UTILITIES ARE SHOWN OR THAT THE GIVEN LOCATIONS ARE EXACT. CONFIRMATION OF EXISTENCE AND EXACT LOCATION OF ALL SERVICES MUST BE OBTAINED FROM THE INDIVIDUAL UTILITIES BEFORE PROCEEDING WITH CONSTRUCTION.

B.M.
ELEV.

NO.	REVISIONS	DATE	BY

DESIGNED BY	TS	CHECKED BY	SC
DRAWN BY	RS	APPROVED BY	KZ
SCALE: HORIZONTAL	1:250	RELEASED FOR CONSTRUCTION	KAZ ZUREK
VERTICAL	1:50		
DATE	2016 04 12	DATE	2016 04 12

PLOT DATE: 2016 04 12

ORIGINAL SIGNED BY S.J.R. COURNOYER 16/04/12

CONSULTANT DRAWING NUMBER
–

BID OPPORTUNITY: 249-2016
CONTRACT NUMBER: 10

Winnipeg

THE CITY OF WINNIPEG

WATER AND WASTE DEPARTMENT
ENGINEERING DIVISION

2016 WATER MAIN RENEWALS
CONTRACT 5

BURNELL STREET

23 N OF ST PAUL AVENUE TO
139 N OF ST PAUL AVENUE

SHEET 5 OF 10

CITY DRAWING NUMBER
D-14275

FILE PATH: R:\DRAWINGS\WATER\RENEWAL\2016 RENEWALS\Contract 10\Construction Dwg\
FILE NAME: BURNELL.dwg