A1 SIZE – 594mm x 841mm

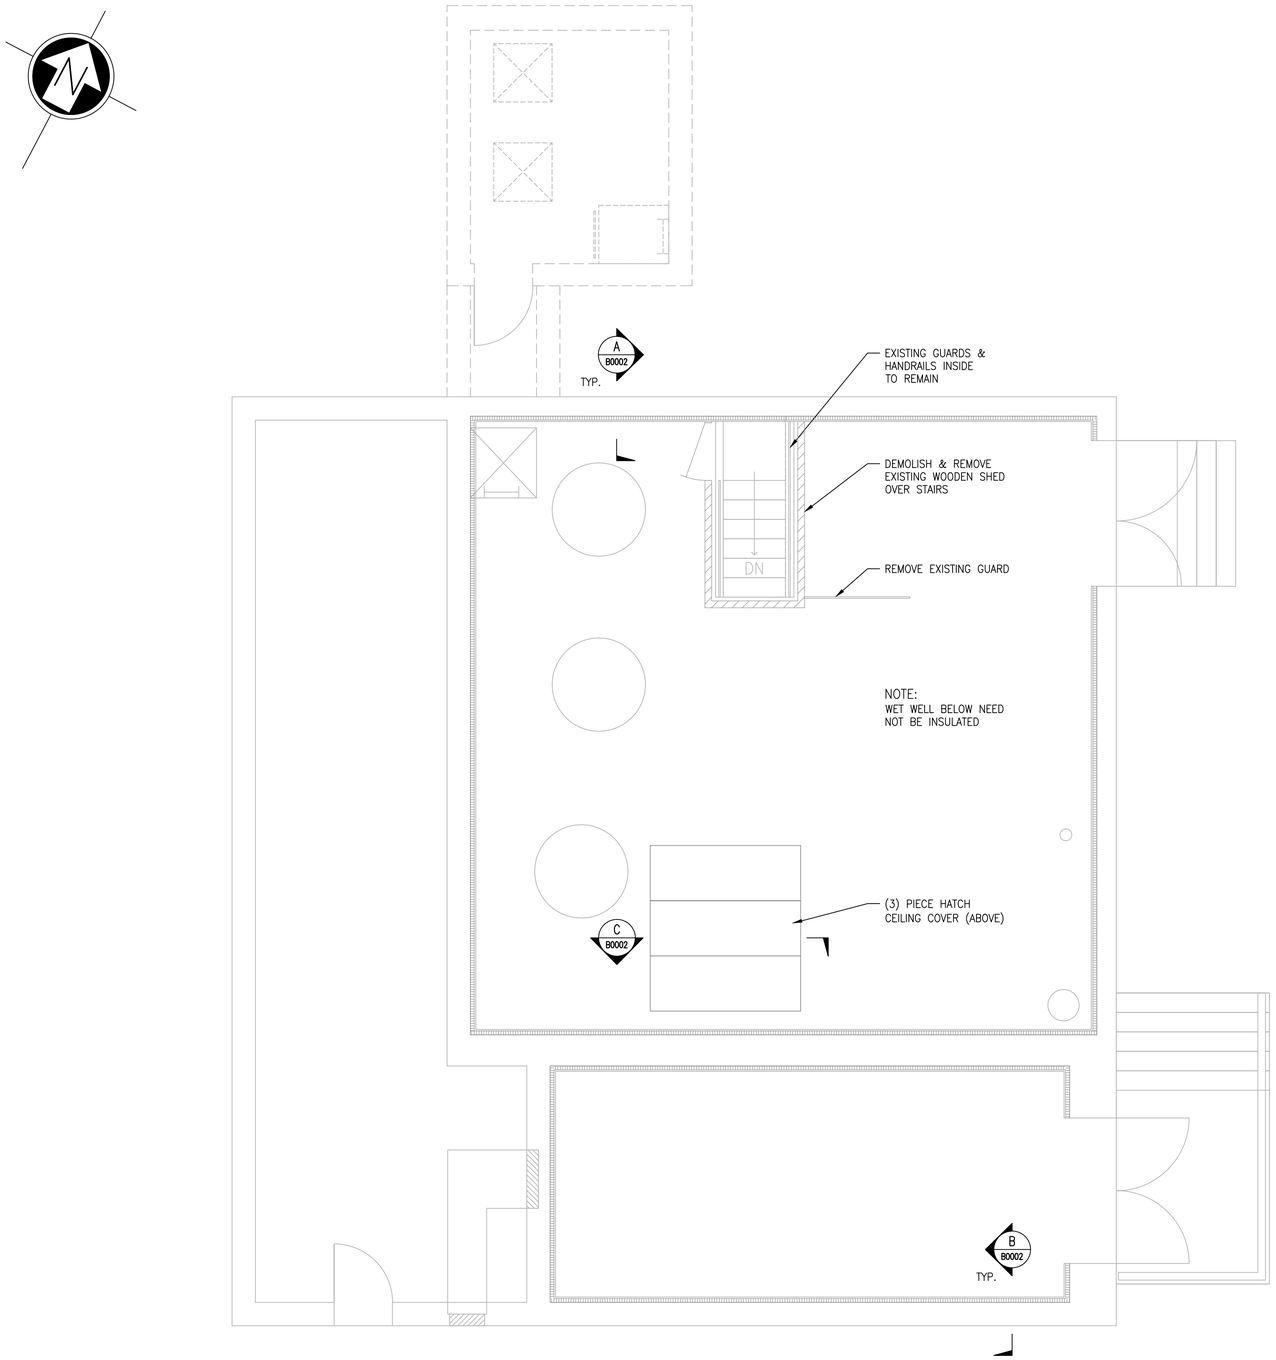

MAIN FLOOR PLAN

SCALE: 1 : 40

1:40 400 0 400 1200 2000

GENERAL NOTES:

1. THESE NOTES ARE TO BE READ IN CONJUNCTION WITH THE PROJECT SPECIFICATION.
2. THE CONTRACTOR SHALL COMPLY WITH ALL HEALTH AND SAFETY REQUIREMENTS AND REGULATIONS FOR THE PROVINCE OF MANITOBA.
3. THE DRAWINGS SHOW THE COMPLETED STRUCTURAL SYSTEM; THEY DO NOT SHOW ELEMENTS WHICH MAY BE NECESSARY FOR SAFETY DURING CONSTRUCTION. THE CONTRACTORIS RESPONSIBLE FOR SAFETY IN AND AROUND THE JOB SITE.
4. ALL WORK IN THE FIELD TO INCORPORATE PROPER SAFETY PRECAUTIONS TO ENSURE THE SAFETY OF THE WORKERS AND PREVENT DAMAGE TO ALL EXISTING EQUIPMENT AND STRUCTURES.
5. DO NOT SCALE DRAWINGS
6. VERIFY ALL DIMENSIONS, ELEVATIONS AND EXTENT OF WORK WITH DRAWINGS AND REPORT ANY DISCREPANCIES OR CONFLICTS TO THE CONTRACT ADMINISTRATOR PRIOR TO PROCEEDING WITH CONSTRUCTION. DO NOT DIMENSION FROM ELECTRONIC DRAWINGS. REWORK OF ITEMS FABRICATED PRIOR TO IDENTIFICATION OF DISCREPANCIES AND/OR CONFLICTS SHALL BE AT NO ADDITIONAL COST TO THE CITY.
7. LOCATE SERVICES AND PROTECT THEM AT ALL TIMES DURING CONSTRUCTION.
8. STRUCTURAL INTEGRITY OF EXISTING STRUCTURES TO BE MAINTAINED DURING CONSTRUCTION.
9. REPORT ANY UNSOUND CONDITIONS OBSERVED OR CREATED IMMEDIATELY TO THE CONTRACT ADMINISTRATOR.
10. MODIFICATIONS, ALTERATIONS, OR SUBSTITUTIONS MUST BE AUTHORIZED IN WRITING BY THE CONTRACT ADMINISTRATOR PRIOR TO ANY FABRICATION OR ERECTION.
11 UPGRADES PROVIDED ARE NOT INTENDED TO BRING BUILDING INTO FULL COMPLIANCE WITH NBC OR MNECB, AND ONE INTENDED ONLY TO PROVIDE IMPROVED PERFORMANCE OF THE BUILDING DURING OCCASIONAL OCCUPANCY.

DRAWING NUMBER	REFERENCE DRAWINGS
1–0127A–B0002	ARCHITECTURAL SECTION, NEW WORK

APEGM Certificate of Authorization
SNC-Lavalin Inc.
No. 4489

NO.	REVISIONS	DATE	DESIGN	CHECK
00	ISSUED FOR TENDER, BID OP. 331–2016	2016/05/04	KK	DC

SNC·LAVALIN

SNC–LAVALIN INC.
148 Nature Park Way
Winnipeg, MB, Canada R3P 0X7
204–786–8080

DESIGNED BY: K. KOTYK	CHECKED BY: D. COATES
DRAWN BY: MJ. PERSSON	APPROVED BY: I. PARKINSON
SCALE: 1:40	ISSUED FOR CONSTRUCTION BY: K. ZUREK
DATE: 2015/12/16	DATE: 2016/05/06
CONSULTANT NO.:	

ENGINEER'S SEAL

ORIGINAL DRAWING SEALED BY:
K. KOTYK
SNC–LAVALIN INC.
MEMBER # 21950
2016/05/04
REV. 00

Winnipeg
THE CITY OF WINNIPEG
WATER AND WASTE DEPARTMENT

COCKBURN FLOOD AND WASTEWATER PUMPING STATION
2016 UPGRADES
ARCHITECTURAL PLAN
NEW WORK

CITY DRAWING NUMBER	SHEET	REV.	SIZE
1–0127A–B0001	001	00	A1

1–0127A–B0001.dwg

LAST SAVE: 2016/05/05 – 2:31pm
PATH: M:\632354\4ENG\42STR\DD – General DWG\1–0127A–B0001.dwg