GENERAL NOTES

1. REFER TO CIVIL ENGINEER'S DRAWINGS FOR DEMOLITION, LAYOUT AND GRADING INFORMATION.
2. ALL UTILITIES ARE SHOWN AS INFORMATION ONLY. CONTRACTOR TO CONFIRM LOCATION OF ALL UTILITIES ON SITE PRIOR TO CONSTRUCTION.
3. CONTRACTOR SHALL PROVIDE QUALIFIED CREW TO LAY OUT STREETSCAPING ELEMENTS. THE CREW SHALL BE EQUIPPED WITH ALL THE NECESSARY EQUIPMENT TO PROVIDE HORIZONTAL AND VERTICAL LAYOUT IN ACCORDANCE WITH THE DRAWINGS AND SPECIFICATIONS.
4. CONTRACTOR TO STAKE OUT LOCATION OF ALL WORKS FOR APPROVAL BY CONTRACT ADMINISTRATOR PRIOR TO ANY REMOVALS OR CONSTRUCTION.
5. CONTRACTOR SHALL CONFIRM ALL DIMENSIONS ON SITE AND REPORT ANY DISCREPANCIES TO THE CONTRACT ADMINISTRATOR PRIOR TO CONSTRUCTION.
6. DURING CONSTRUCTION CONTRACTOR TO PROTECT TO CITY OF WINNIPEG STANDARDS ALL EXISTING TREES, SIDEWALKS, CURBS, UTILITIES AND PAVING TO REMAIN. AREAS DAMAGED DURING CONSTRUCTION TO BE REPAIRED TO CITY OF WINNIPEG STANDARDS AT NO COST TO THE CITY.
7. CONTRACTOR IS RESPONSIBLE FOR ALL REMOVALS AS REQUIRED TO CONSTRUCT ALL WORKS AS SHOWN ON THE DRAWINGS. ALL ITEMS TO BE REMOVED MUST BE DISPOSED OF LEGALLY OFF SITE. ALL ITEMS DESIGNATED FOR RE-USE SHALL BE CAREFULLY REMOVED AND STOCKPILED IN A PROTECTED PLACE - SEE SPECIFICATIONS.
8. ALL WORK TO BE DONE IN ACCORDANCE WITH CITY OF WINNIPEG STANDARD CONSTRUCTION SPECIFICATIONS UNLESS OTHERWISE INDICATED.

MATERIALS LEGEND:

- APPROX. LIMIT OF CONSTRUCTION
- EXISTING TREES TO BE RETAINED & PRUNED
- CIP CONC SIDEWALK SIM TO CW3310 & SD228A — SAW CUT 3 x 12 DEEP
- ROADWAY PAVEMENT SEE CIVIL
- ASPHALT PAVEMENT SEE CIVIL
- CIP CONC CURB - SEE CIVIL
- INDICATOR STRIP: BROADWAY PAVERS MAHOGANY IN CONC. BLOCKOUT
- INDICATOR STRIP: ENDICOTT PAVERS DARK IRONSPOT IN CONC. BLOCKOUT
- ENDICOTT PAVERS MEDIUM IRONSPOT 46 IN CONC. BLOCKOUT
- BROADWAY PAVERS BUFF OR COPPER CANYON IN CONC. BLOCKOUT
- BROADWAY PAVERS BUFF WLETTERS IN CONC. BLOCKOUT (MAR)
- STOCKPILED 200 x 100 x 60 GRANITE PAVERS IN CONC. BLOCKOUT
- BROADWAY PAVERS BUFF COLOUR IN CONC. BLOCKOUT - INTERSECTIONS
- SOD OVER TOPSOIL
- BENCH - SURFACE MOUNTED
- WASTE RECEPTACLE
- TRIPOD - TYPE A & B
- LIGHT STANDARD - SEE ELECTRICAL
- STREET LIGHT STANDARD
- PARKING SCREEN FENCE: IN-GROUND

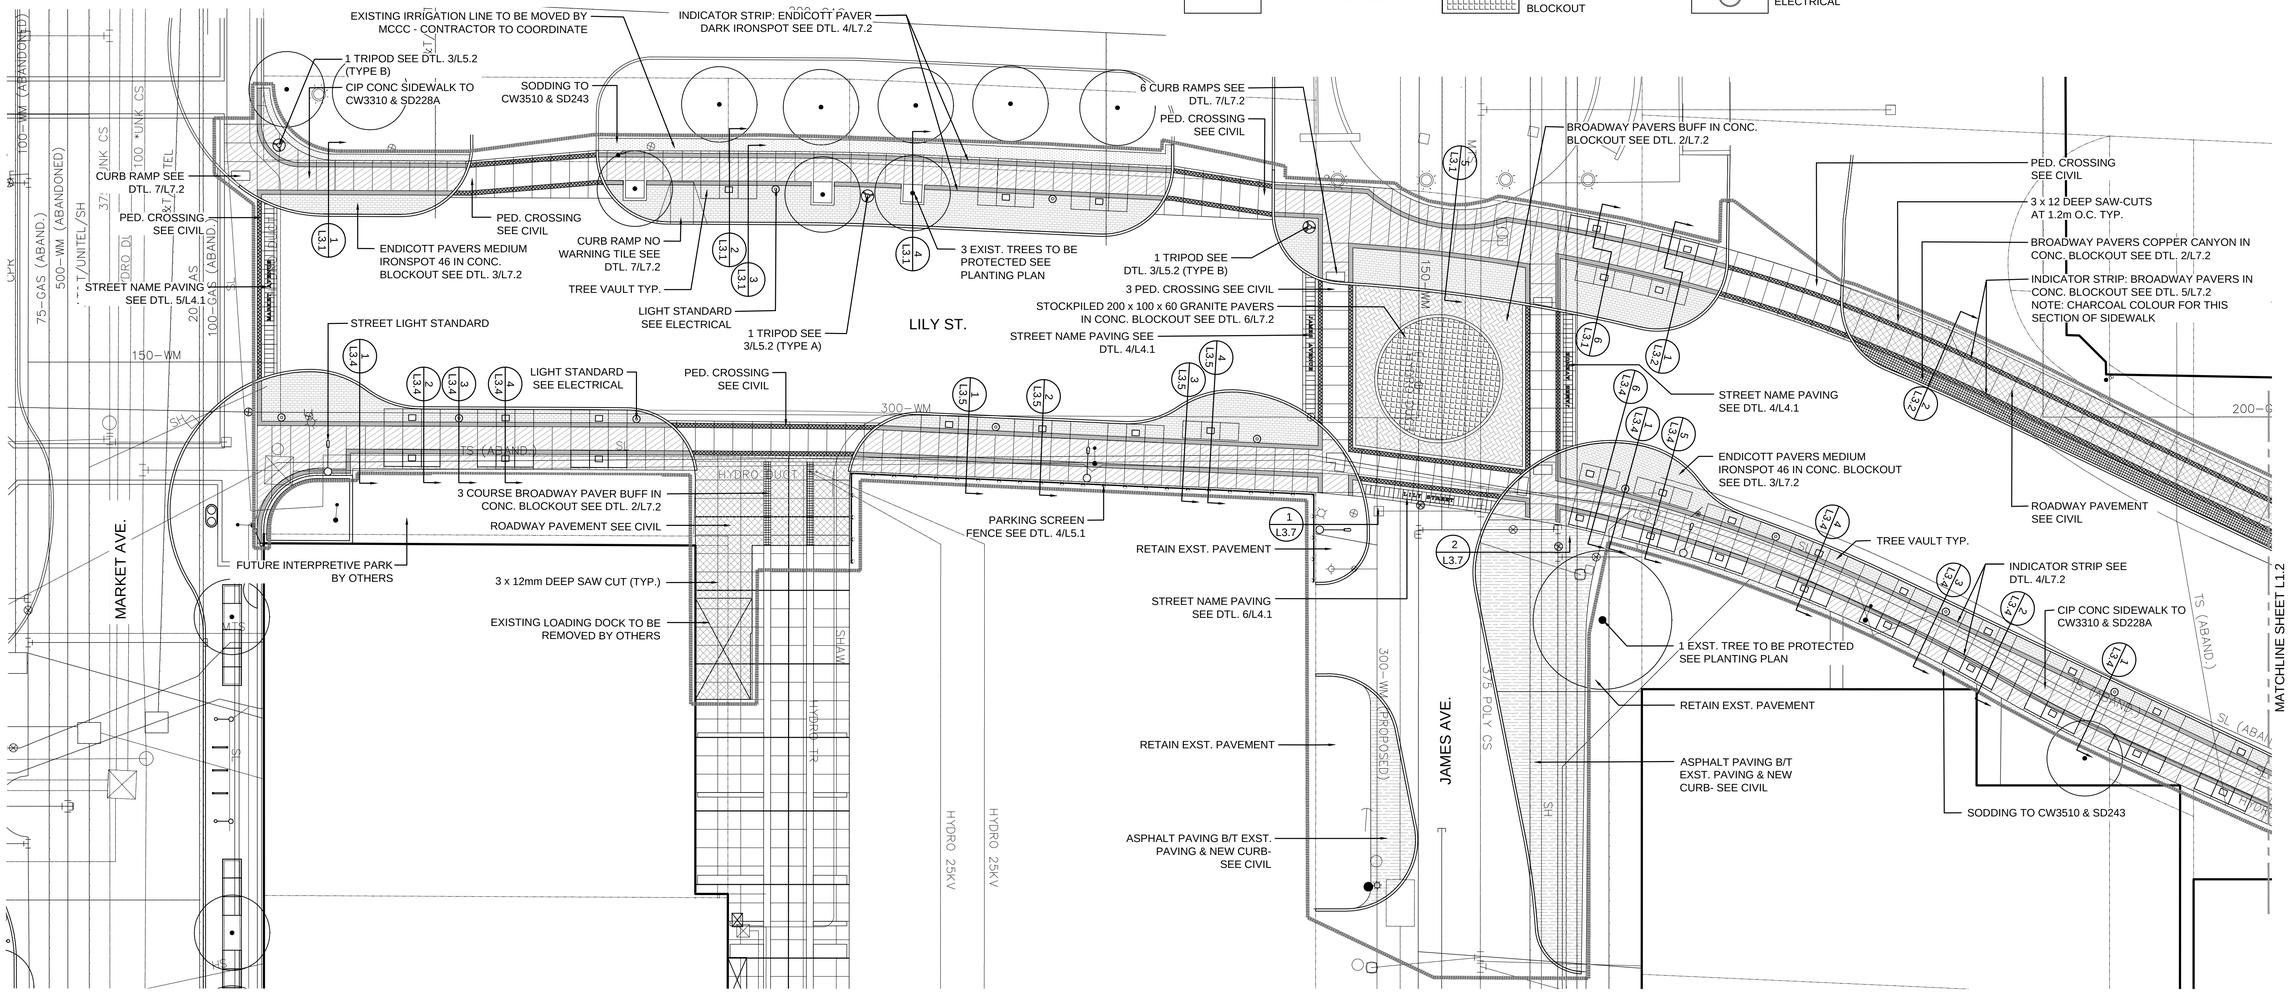

1 / L1.1 — LILY FROM MARKET TO RUPERT -MATERIALS PLAN

SCALE: 1:200

SURVEY LEGEND:

	WATERMAIN			ANCHOR				
	LAND DRAINAGE SEWER		#111	CIVIC ADDRESS				
	WASTE WATER SEWER			IRON BAR				
	HYDRO			LIGHT STANDARD				
	M.T.S.			HYDRO POLE				
	GAS			CURB RAMP				
	SIGNALS			EDGE OF SIDEWALK				
○	MANHOLE	●		PROPERTY LINE				
□	CATCH BASIN	■		EDGE OF PAVEMENT				
△	CURB INLET	▼		MODIFIED BARRIER CURB			DITCH	
	UTILITIES ADJUSTED	△ □ ○		BARRIER CURB			ROADWAY CENTRE LINE	
⊐	PLUG	⊐		BARRIER CURB & GUTTER			EDGE OF ROAD	
◇	HYDRANT	◆		EDGE OF CONCRETE			GUTTER	
⊗	VALVE	⊗		EDGE OF GRAVEL			SIDEWALK	
♂	CURB STOP	♂		SIDEWALK			PROPERTY LINE	
230.99	GROUND GRADE			CONCRETE			WATERMAIN	
	PAVEMENT GRADE	31.00		ASPHALT			LAND DRAINAGE SEWER	
	LOT GRADE	31.00		ASPHALT OVERLAY			WASTE WATER SEWER	
EXISTING	LEGEND-PLAN	PROPOSED	EXISTING	LEGEND-PLAN	PROPOSED	EXISTING	LEGEND-PROFILE	PROPOSED

LOCATIONS APPROVED UNDERGROUND STRUCTURES

SIGNED BY: _____ DATE _____

SUPV. U/G STRUCTURES

LOCATION OF UNDERGROUND STRUCTURES AS SHOWN ARE BASED ON THE BEST INFORMATION AVAILABLE BUT NO GUARANTEE IS GIVEN THAT ALL EXISTING UTILITIES ARE SHOWN OR THAT THE GIVEN LOCATIONS ARE EXACT CONFIRMATION OF EXISTANCE AND EXACT LOCATION OF ALL SERVICES MUST BE OBTAINED FROM THE INDIVIDUAL UTILITIES BEFORE PROCEEDING

G.B.M.
ELEV.

NO.	REVISIONS	DATE	BY
3	ISSUED FOR TENDER	05/25/16	JH
2	ISSUED FOR UG STRUCTURES REVIEW	04/08/16	JH
1	ISSUED FOR CITY OF WINNIPEG REVIEW	03/18/16	JH

HTFC PLANNING & DESIGN
500-115 Bannatyne Avenue East Winnipeg, MB R3B 0R3
PHONE 204 944 9907 WEB htfc.mb.ca

DESIGNED BY	JH	CHECKED BY	GM
DRAWN BY	JH	APPROVED BY	GM
HOR. SCALE	AS NOTED	RELEASED FOR CONSTRUCTION	
VERTICAL	AS NOTED		
DATE	05/25/16	DATE	

ENGINEER'S SEAL
the manitoba association of engineering technologists
Glen Manning Member No. 84 May 29, 2016

CONSULTANT ACAD DWG. NO. L1.1

Winnipeg

THE CITY OF WINNIPEG
PUBLIC WORKS DEPARTMENT
ENGINEERING SERVICES DIVISION

CITY OF WINNIPEG

LILY ST.
FROM MARKET TO RUPERT
MATERIALS PLAN

CITY DRAWING NUMBER

SHEET 7 OF 39

BID NO. 345-2016

NOTE:
These design documents are prepared solely for the use by the party with whom the design professional has entered into a contract and there are no representations of any kind made by the design professional to any party with whom the design professional has not entered into a contract.

May 20, 2016 - 4:36pm
\\prt\HTFC_FILE_SERVER\2015\15-043 East Exchange Phase 3\ACAD\15-043ll Layout.dwg -tab:L1.1 L1.2 L1.3 LILY