KIMBERLY AVENUE

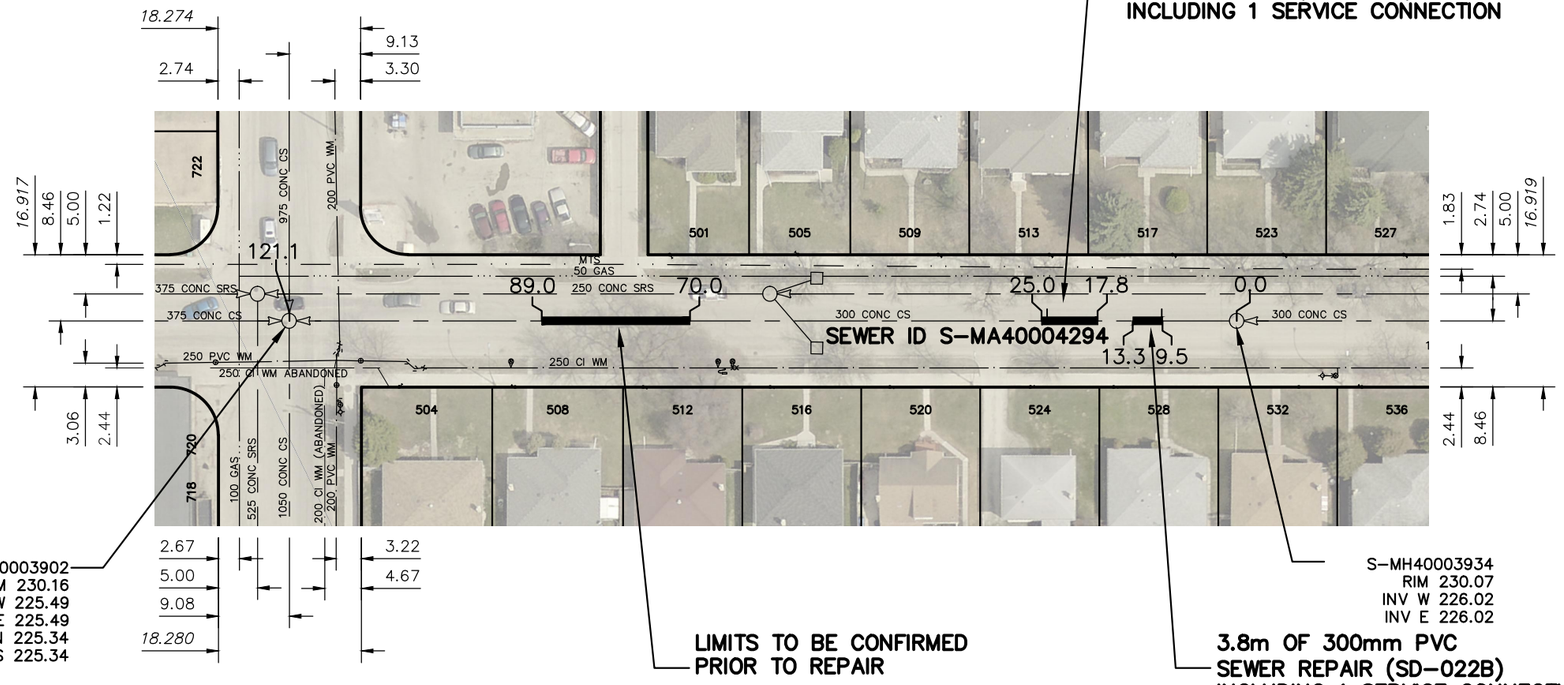

SEWER JUNCTION INFORMATION FROM SEWER VIDEO INSPECTION SEWER ID S-MA40004294		
DISTANCE FROM MH ID S-MH40003902		
DISTANCE	DIAMETER	CLOCK
9.1	150	2
26.1	100	2
****REVERSAL REQUIRED****		

SEWER JUNCTION INFORMATION FROM SEWER VIDEO INSPECTION SEWER ID S-MA40004294		
DISTANCE FROM MH ID S-MH40003934		
DISTANCE	DIAMETER	CLOCK
9.6	150	2
16.6	150	10
17.3	150	10
24.3	150	2
30.6	150	10
37.5	150	2
46.3	150	10
57.8	150	2
60.7	150	2
62.3	150	10
63.0	150	10
63.6	150	2
****REVERSAL REQUIRED****		

WARNING

IF POWER EQUIPMENT OR EXPLOSIVES ARE TO BE USED FOR EXCAVATION ON THIS PROJECT THE CONTRACTOR MUST:

1) NOTIFY THE GAS COMPANY OF THE PROPOSED LOCATION OF EXCAVATION.

2) TAKE PRECAUTION TO AVOID DAMAGE TO GAS COMPANY INSTALLATIONS.

SEE PROVINCIAL REGULATION 210/72 FOR DETAILS

METRIC

WHOLE NUMBERS INDICATE MILLIMETRES
DECIMALIZED NUMBERS INDICATE METRES

0.0 10.0 20.0 30.0 40.0

LOCATION APPROVED
UNDERGROUND STRUCTURES

SUPV. U/G STRUCTURES COMMITTEE _____ DATE _____

NOTE:

LOCATION OF UNDERGROUND STRUCTURES AS SHOWN ARE BASED ON THE BEST INFORMATION AVAILABLE BUT NO GUARANTEE IS GIVEN THAT ALL EXISTING UTILITIES ARE SHOWN OR THAT THE GIVEN LOCATIONS ARE EXACT. CONFIRMATION OF EXISTENCE AND EXACT LOCATION OF ALL SERVICES MUST BE OBTAINED FROM THE INDIVIDUAL UTILITIES BEFORE PROCEEDING WITH CONSTRUCTION.

B.M.
ELEV.

NO.	REVISIONS	DATE	BY

DESIGNED BY	NC	CHECKED BY	SC
DRAWN BY	RJ	APPROVED BY	KZ
SCALE: HORIZONTAL	1:750	RELEASED FOR CONSTRUCTION	KAZ ZUREK
VERTICAL			
DATE	2016 04 26	DATE	2016 04 22

PLOT DATE: 2016 04 26

ENGINEER'S SEAL

ORIGINAL SIGNED BY S.R.J. COURNOYER 16-04-22

CONSULTANT DRAWING NUMBER
-

BID OPPORTUNITY: 378-2016
CONTRACT NUMBER: 5

FILE PATH: R:\DRAWINGS\SEWER\2015 RENEWALS\RENEWALS & ASSOCIATED WORKS\Contract 5\
FILE NAME: KIMBERLY_S-MA40004294.dwg

Winnipeg

THE CITY OF WINNIPEG

WATER AND WASTE DEPARTMENT
ENGINEERING DIVISION

2015 SUPPLEMENTAL SEWER REPAIRS
BY AUGMENTATION

KIMBERLY AVENUE

2ND MH W OF GOLSPIE STREET TO
MH AT WATT STREET

SHEET 18 OF 21

CITY DRAWING NUMBER

11278