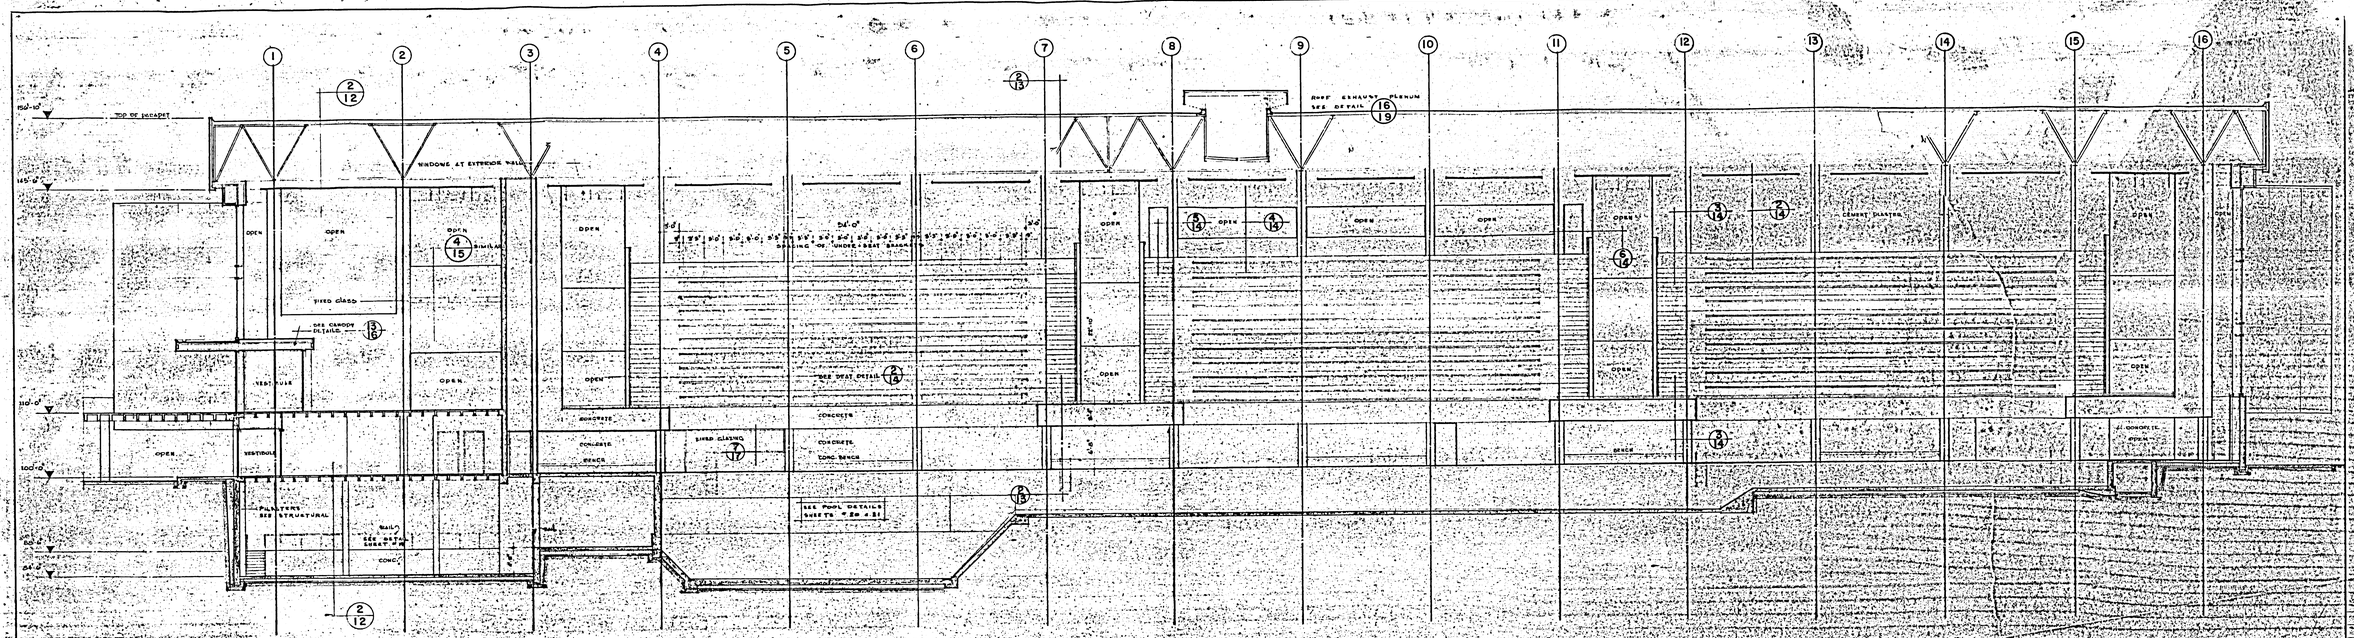

BUILDING SECTION 1/13

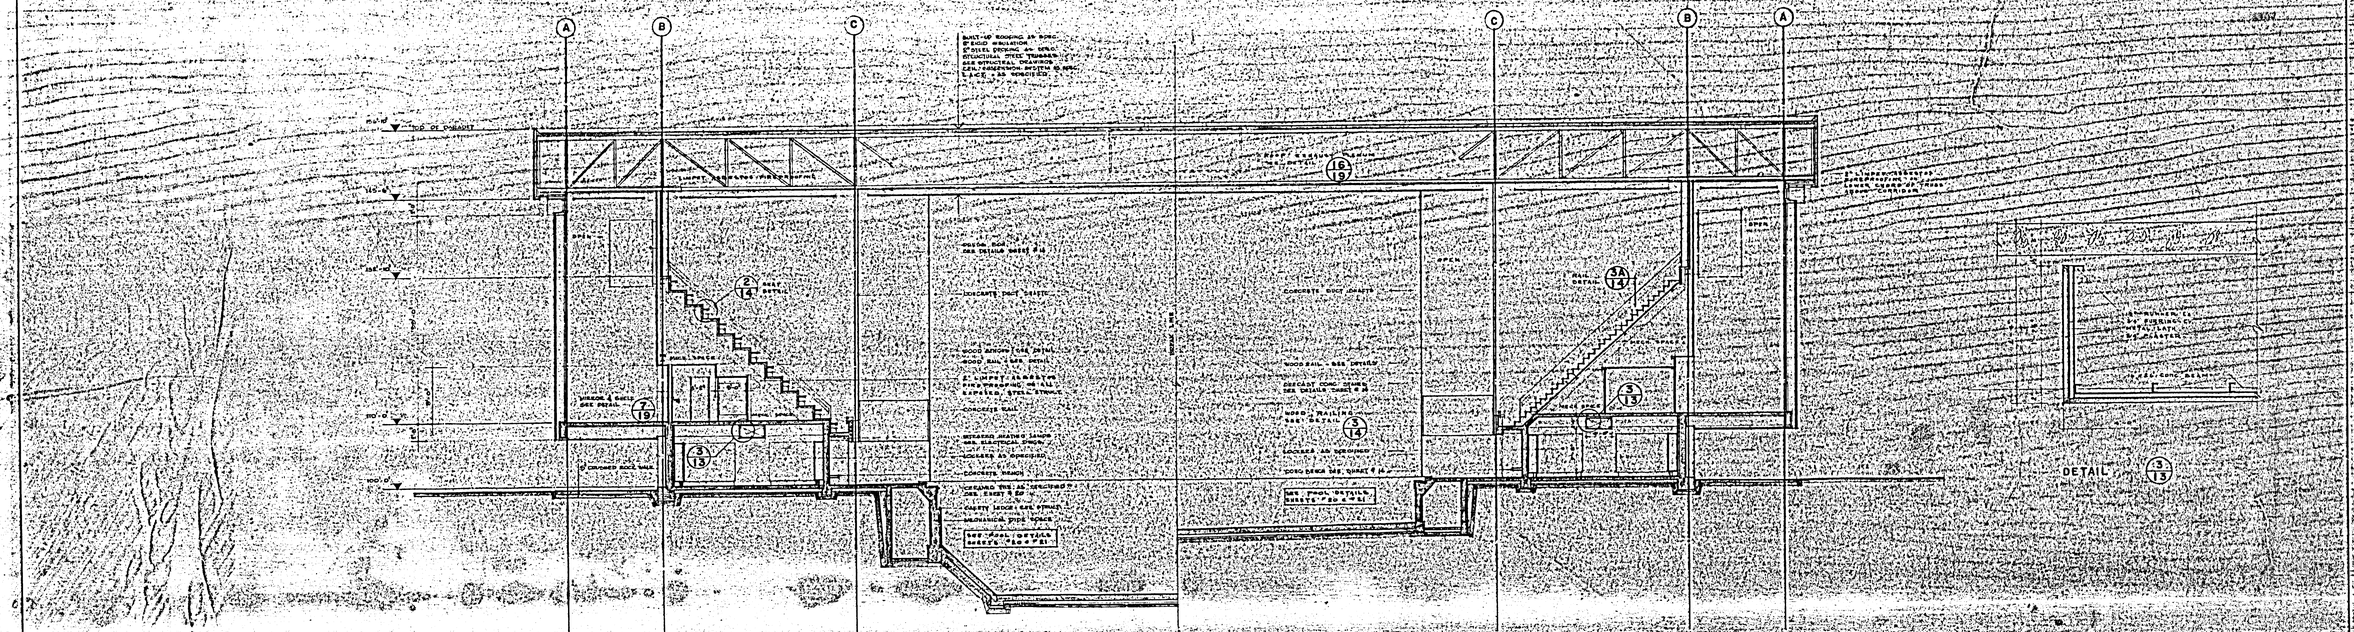

BUILDING SECTION 2/13

DETAIL 3/13

REVISIONS

DRAWN BY
CHECKED BY
ROM
DATE
MARCH 28, 1966

PROVINCE OF MANITOBA
SMITH CARTER SEARLE
REGISTERED ARCHITECT

SMITH CARTER SEARLE ASSOCIATES
ARCHITECTS AND CONSULTING ENGINEERS
WINNIPEG, BRANDON, FORT ARTHUR, TORONTO

PAN-AMERICAN GAMES WINNIPEG CANADA 1967

PAN-AMERICAN GAMES
SWIMMING FACILITY
WINNIPEG, MANITOBA

BUILDING SECTIONS

SCALE
1/8" = 1'-0"

PROJECT
65080

SHEET
13