ANSI B 279.4mm x 431.8mm

Project Management Initials: Designer: Checked: Approved:

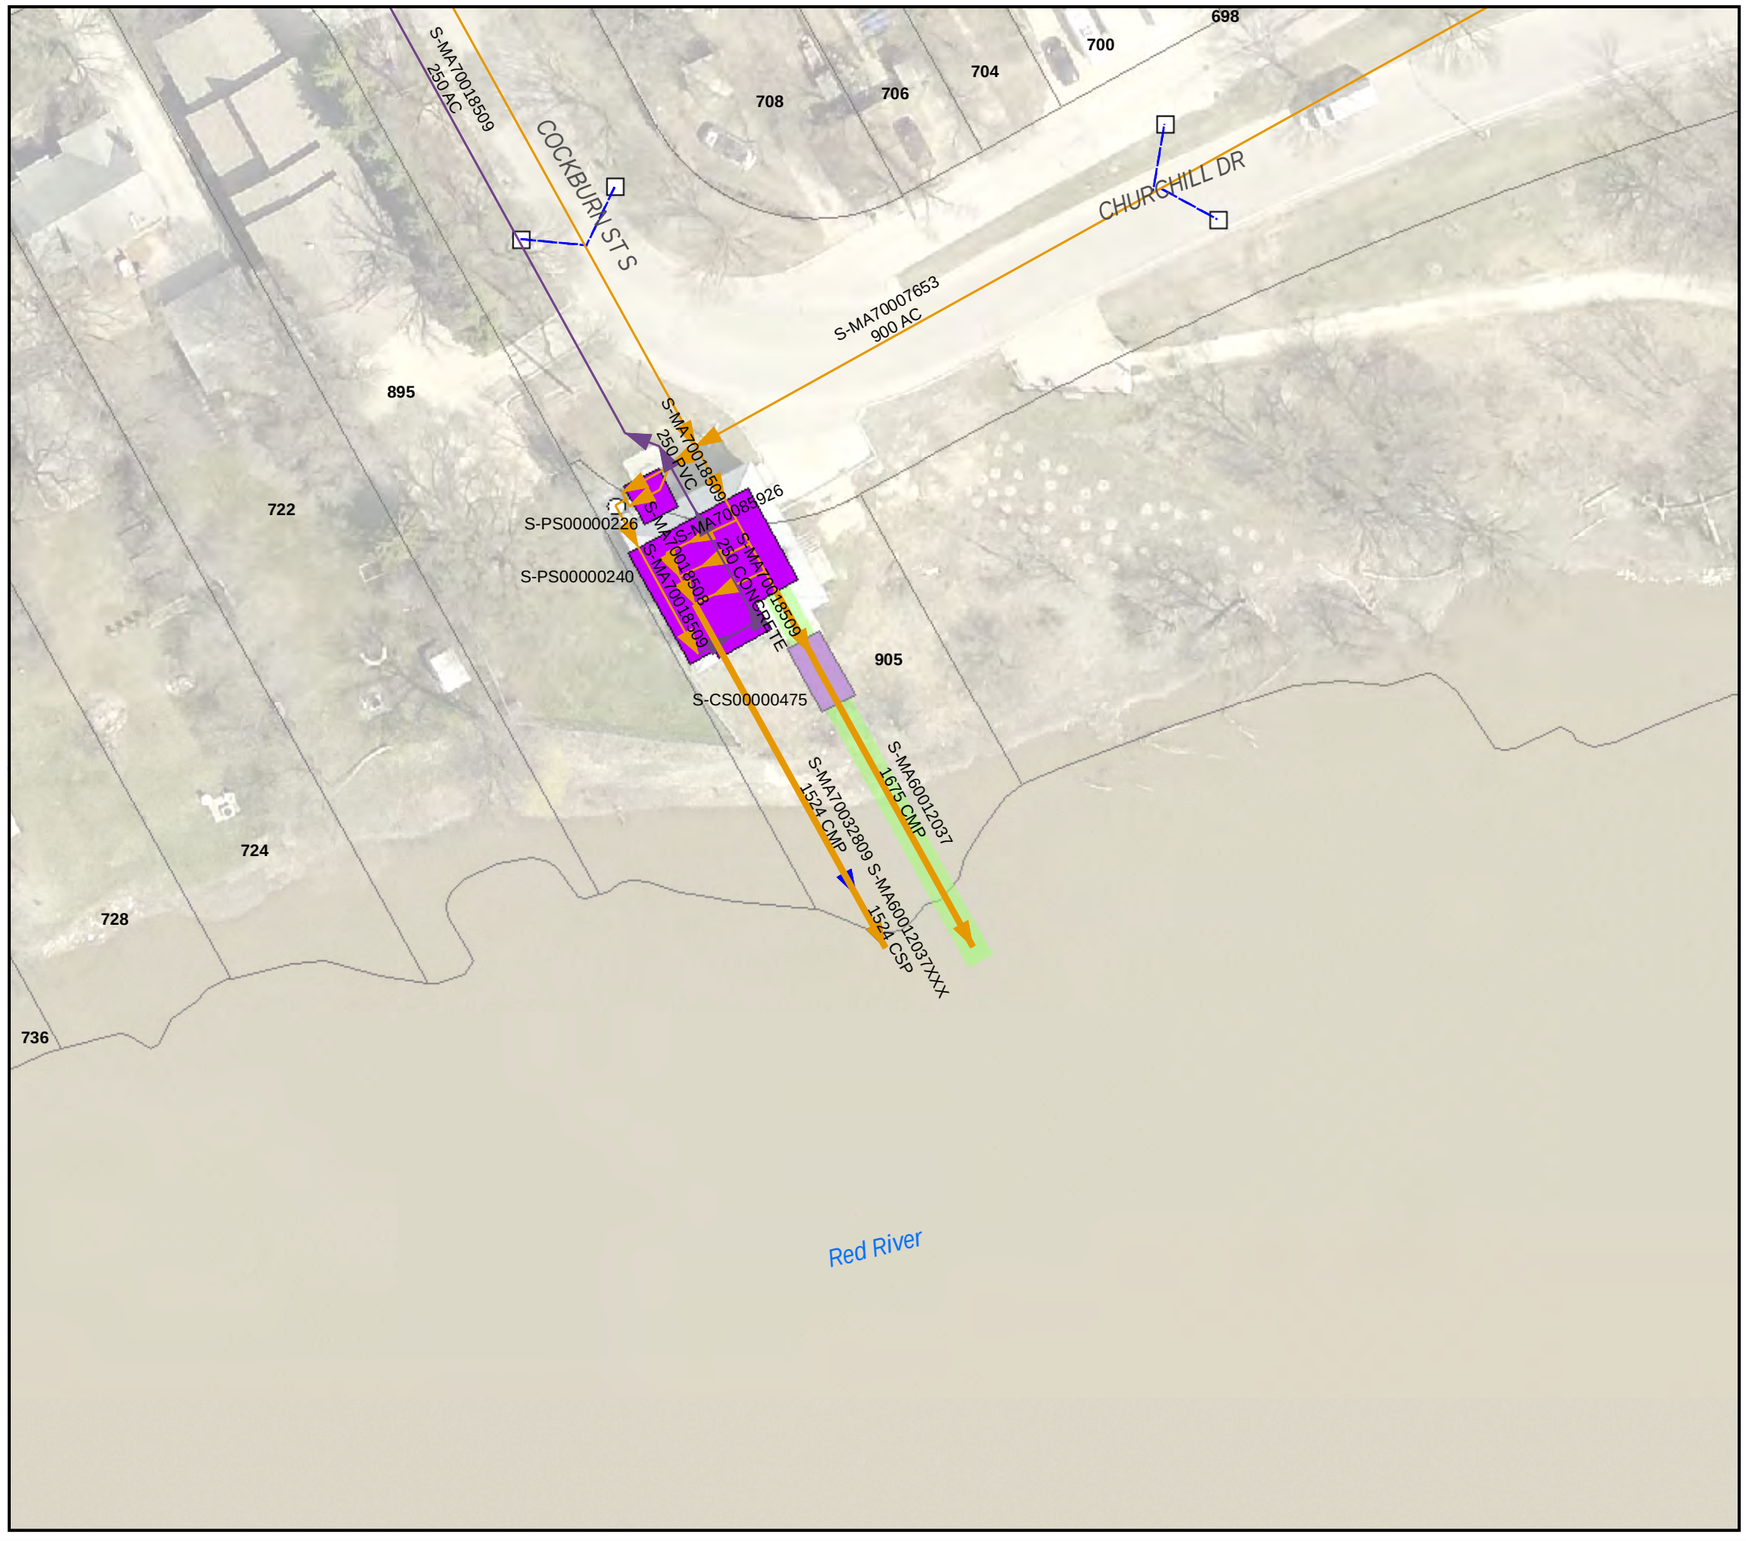

Sonar Required

LEGEND

- CS
- LDS
- WWS
- CB Lead
- SEWER MANHOLE
- CATCH BASIN
- SEWER PUMP STATION
- CONTROL STRUCTURE

SITE CONSIDERATIONS:
CONTROL STRUCTURE ACCESS REQUIRED. PUMP STATION ACCESS REQUIRED.

7.5 0 7.5 15 22.5 30 m

1:500

N

NAD 1983 UTM Zone 14N

Issue Status: Tender

AECOM

Drawing: 168

Outfall Asset Number: S-MA60012037 - 39.19m
Upstream Sewer Asset Number: None - 0m
Upstream Manhole Coordinates: 633671.4669E, 5524213.8309N
Location: 905 COCKBURN ST S

The City of Winnipeg
BID Opportunity No.420-2016

Last saved by: CLOUSTONC (2016-05-05) Last Plotted: never
Filename: P:\60431277\900-WORK\920-929 (GIS-GRAPHICS)\692-2015_DRAWING_TENDER420-2016_R0.MXD