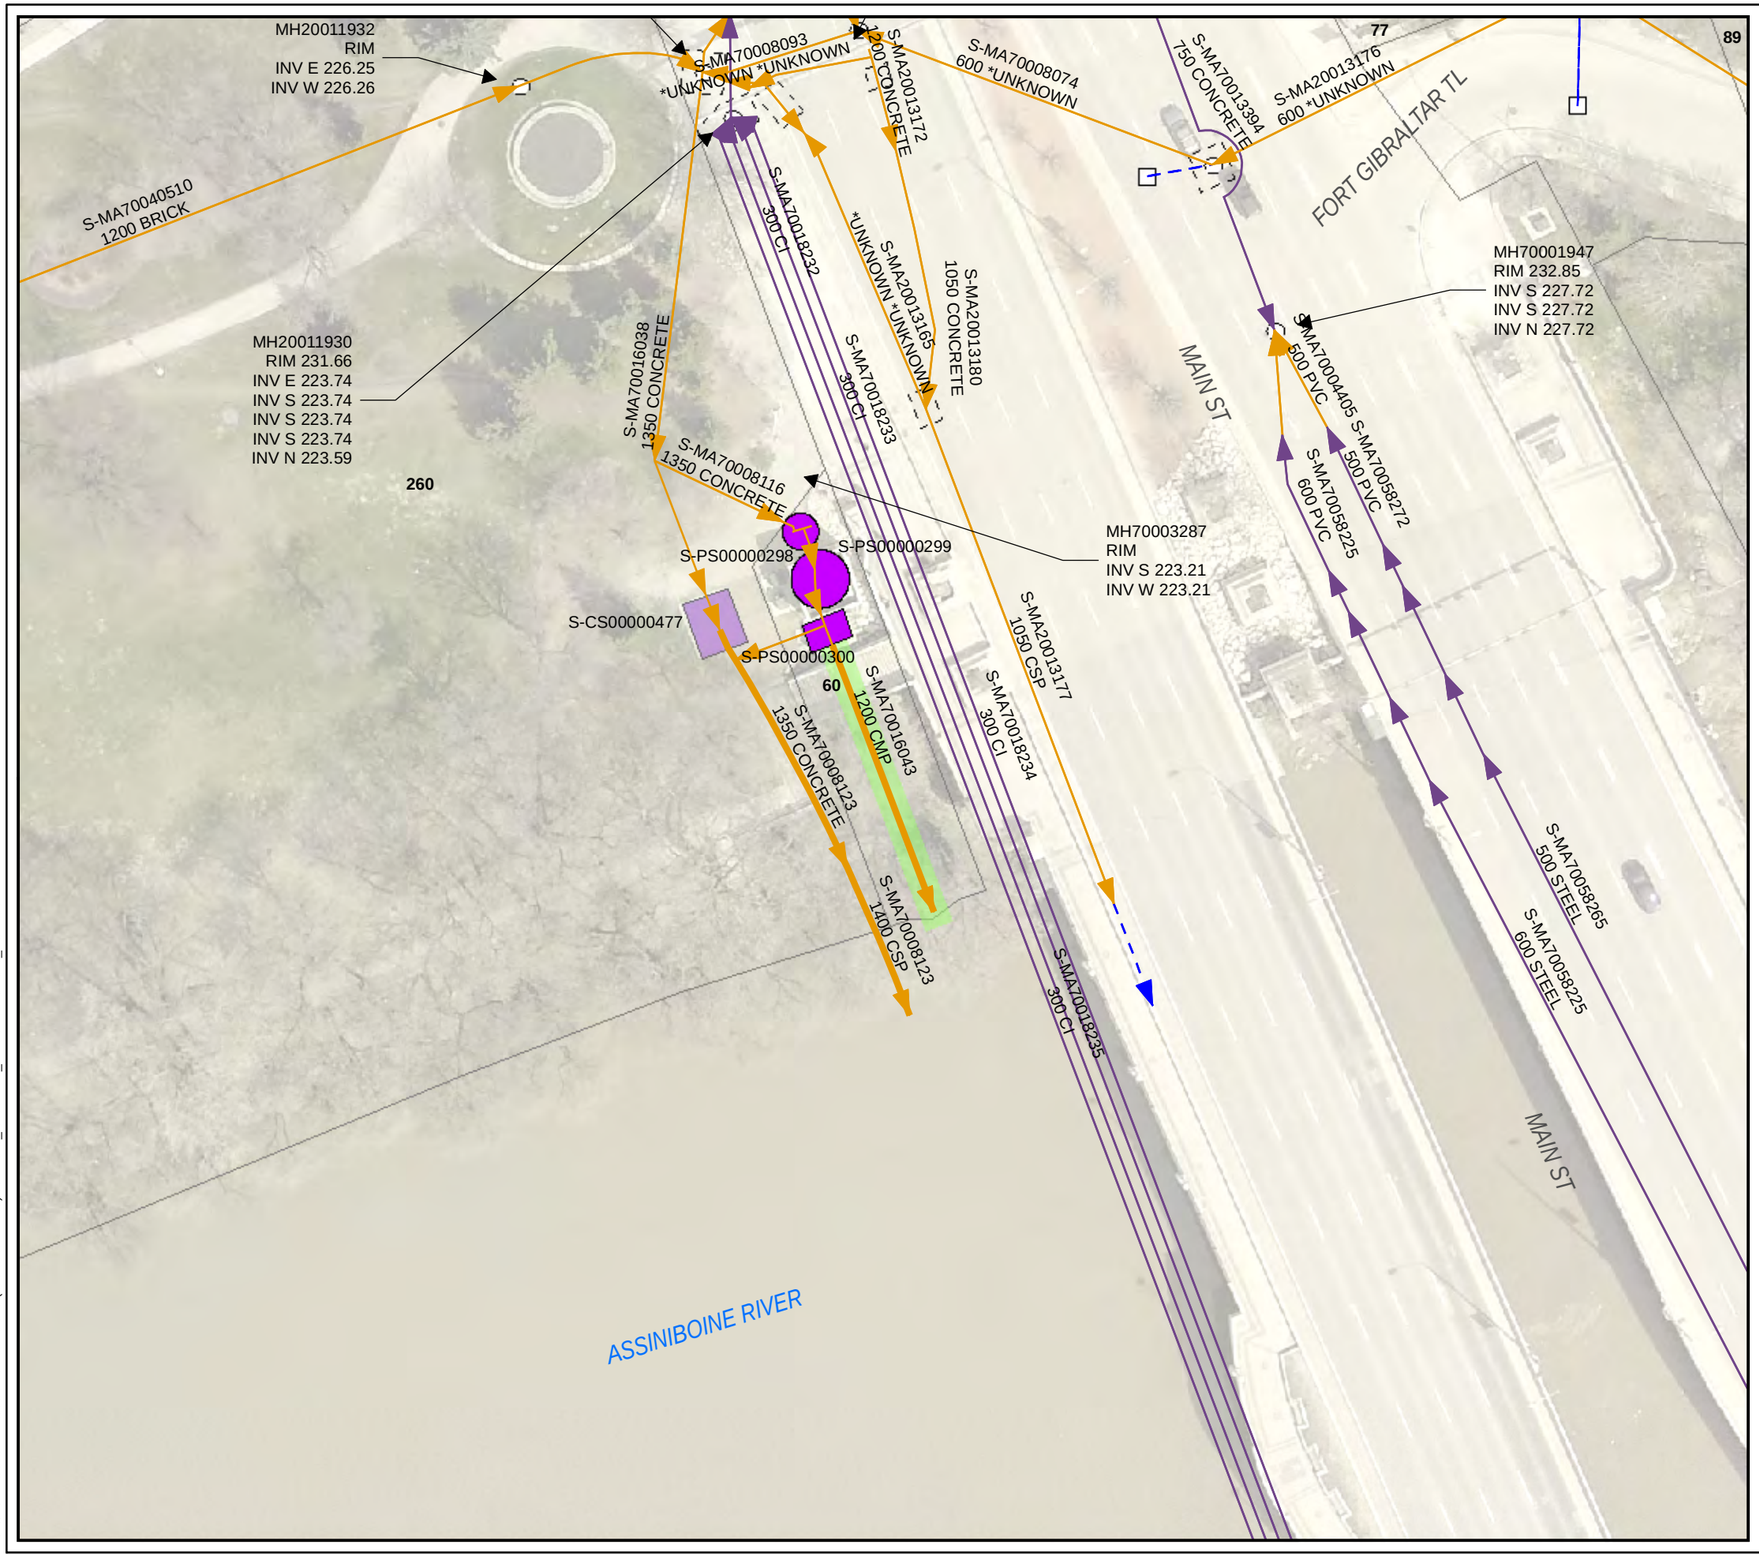

Winter Inspections

LEGEND

- CS
- LDS
- WWS
- CB Lead
- SEWER MANHOLE
- CATCH BASIN
- SEWER PUMP STATION
- SEWER CHAMBER
- CONTROL STRUCTURE

SITE CONSIDERATIONS:
PUMP STATION ACCESS REQUIRED

7.5 0 7.5 15 22.5 30 m

1:500

N

NAD 1983 UTM Zone 14N

Issue Status: Tender

AECOM

Drawing: 312

Outfall Asset Number: S-MA70016043 - 23.95m
Upstream Sewer Asset Number: None - 0m
Upstream Manhole Coordinates: 634061.1370E, 5527639.0790N
Location: 60 MAIN ST

The City of Winnipeg
BID Opportunity No.420-2016

ANSI B 279.4mm x 431.8mm

Project Management Initials: Designer: Checked: Approved:

Last saved by: CLOUSTONC (2016-05-05) Last Plotted: never
Filename: P:\60431277\900-WORK\920-929 (GIS-GRAPHICS)\692-2015_DRAWING_TENDER420-2016_R0.MXD