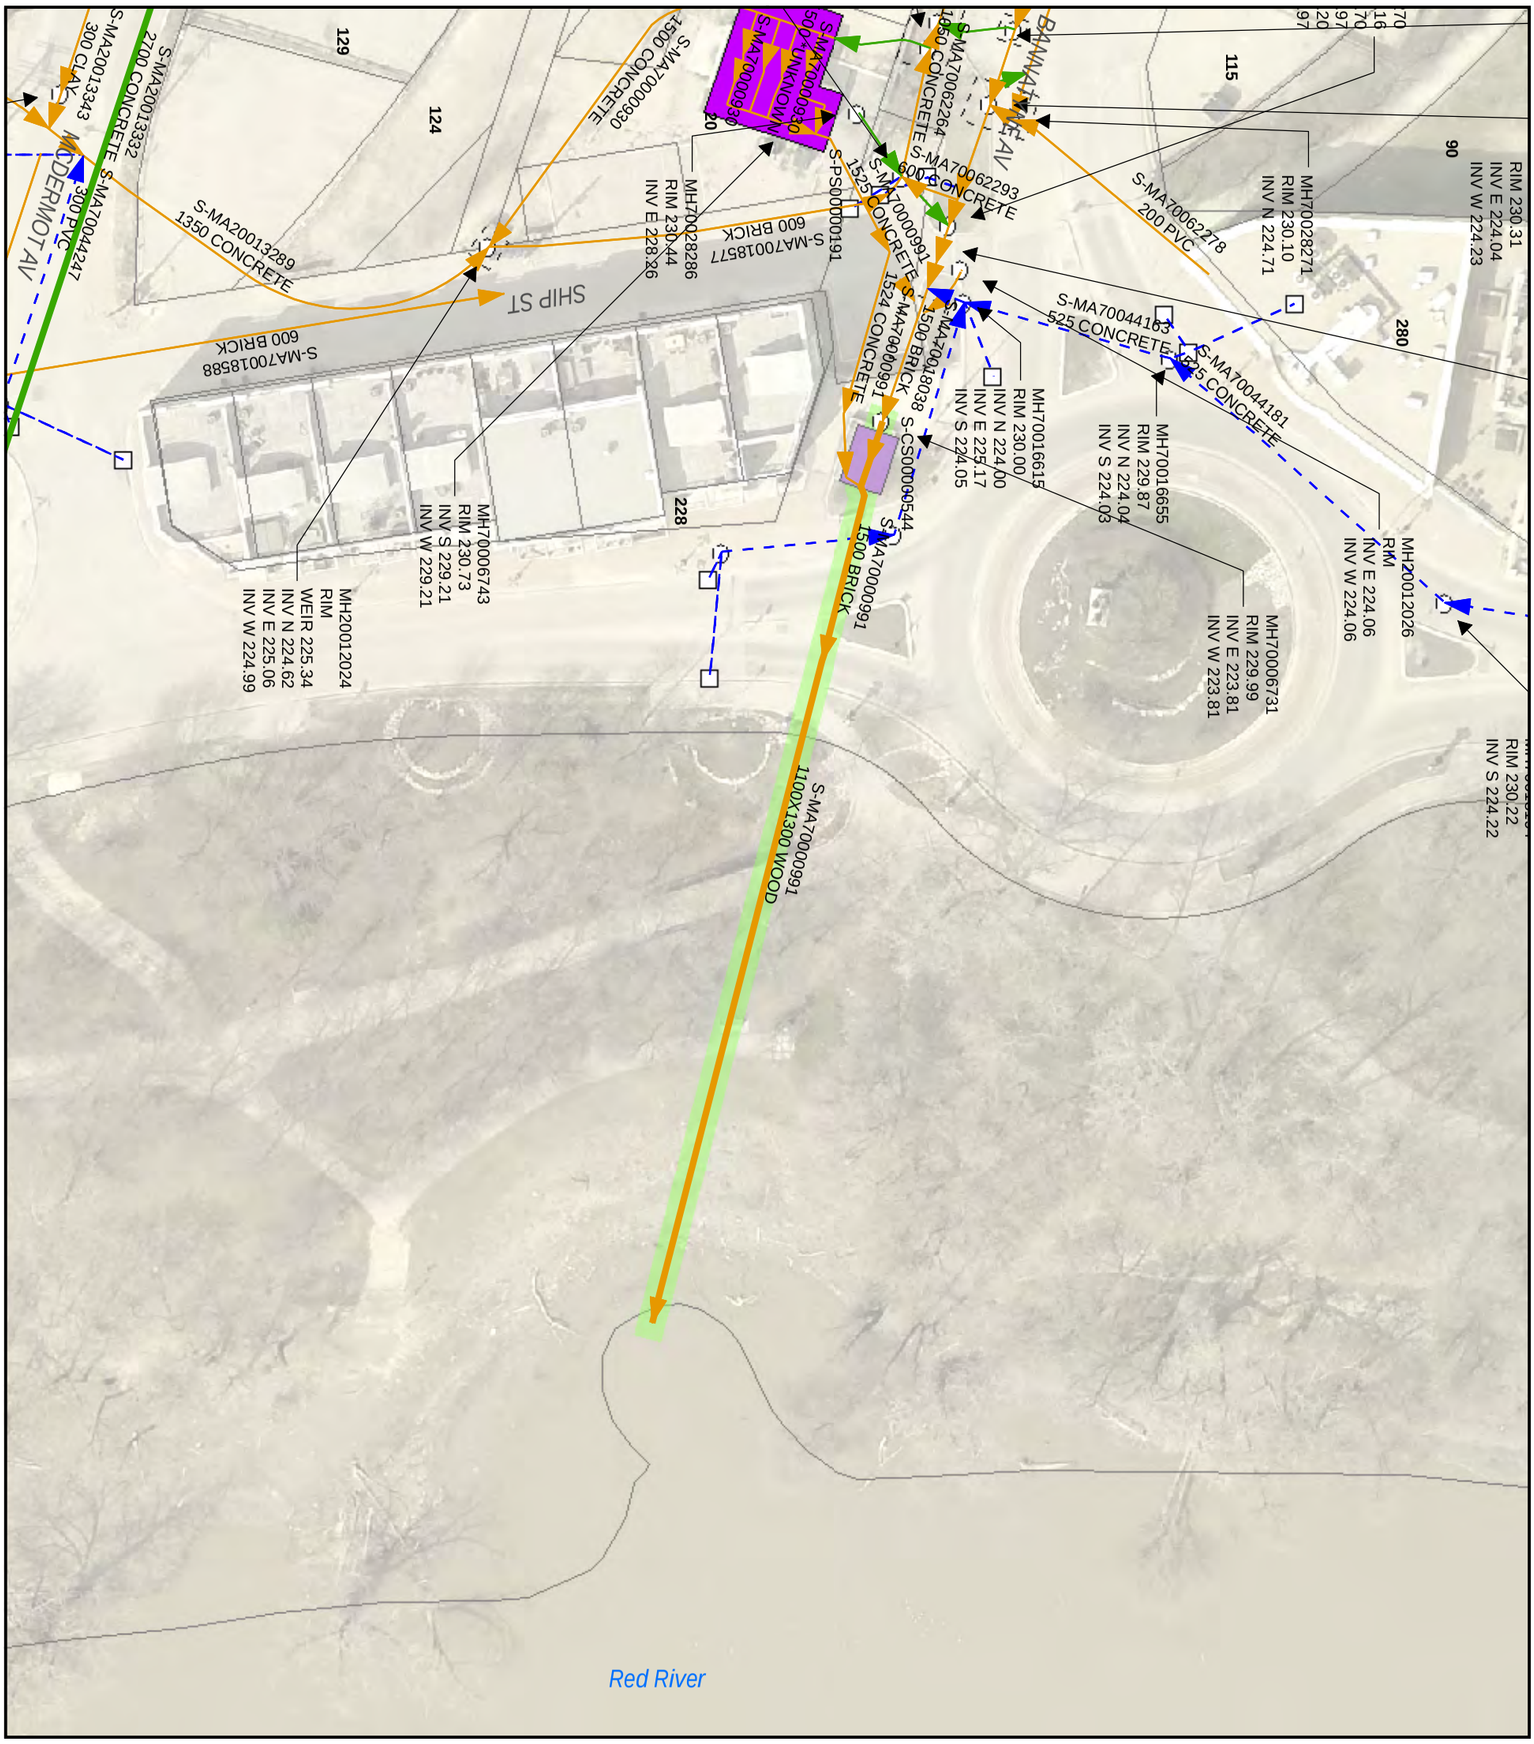

Winter Inspections

LEGEND

- CS
- LDS
- SRS
- CB Lead
- SEWER MANHOLE
- CATCH BASIN
- SEWER PUMP STATION
- SEWER CHAMBER
- CONTROL STRUCTURE

SITE CONSIDERATIONS:
CONTROL STRUCTURE ACCESS REQUIRED. PUMP STATION BYPASS EXIST. FLOW WILL REQUIRE CONTROL TO OBTAIN INSPECTION.

N

1:500

NAD 1983 UTM Zone 14N

7.5 0 7.5 15 22.5 30 m

Issue Status: Tender

Outfall Asset Number: S-MA70000991 - 78.17m
Upstream Sewer Asset Number: None - 0m
Upstream Manhole Coordinates: 634025.8713E, 5528838.9039N
Location: BANNATYNE AVE

AECOM

Drawing: 317