ANSI B 279.4mm x 431.8mm

Project Management Initials: Designer: Checked: Approved:

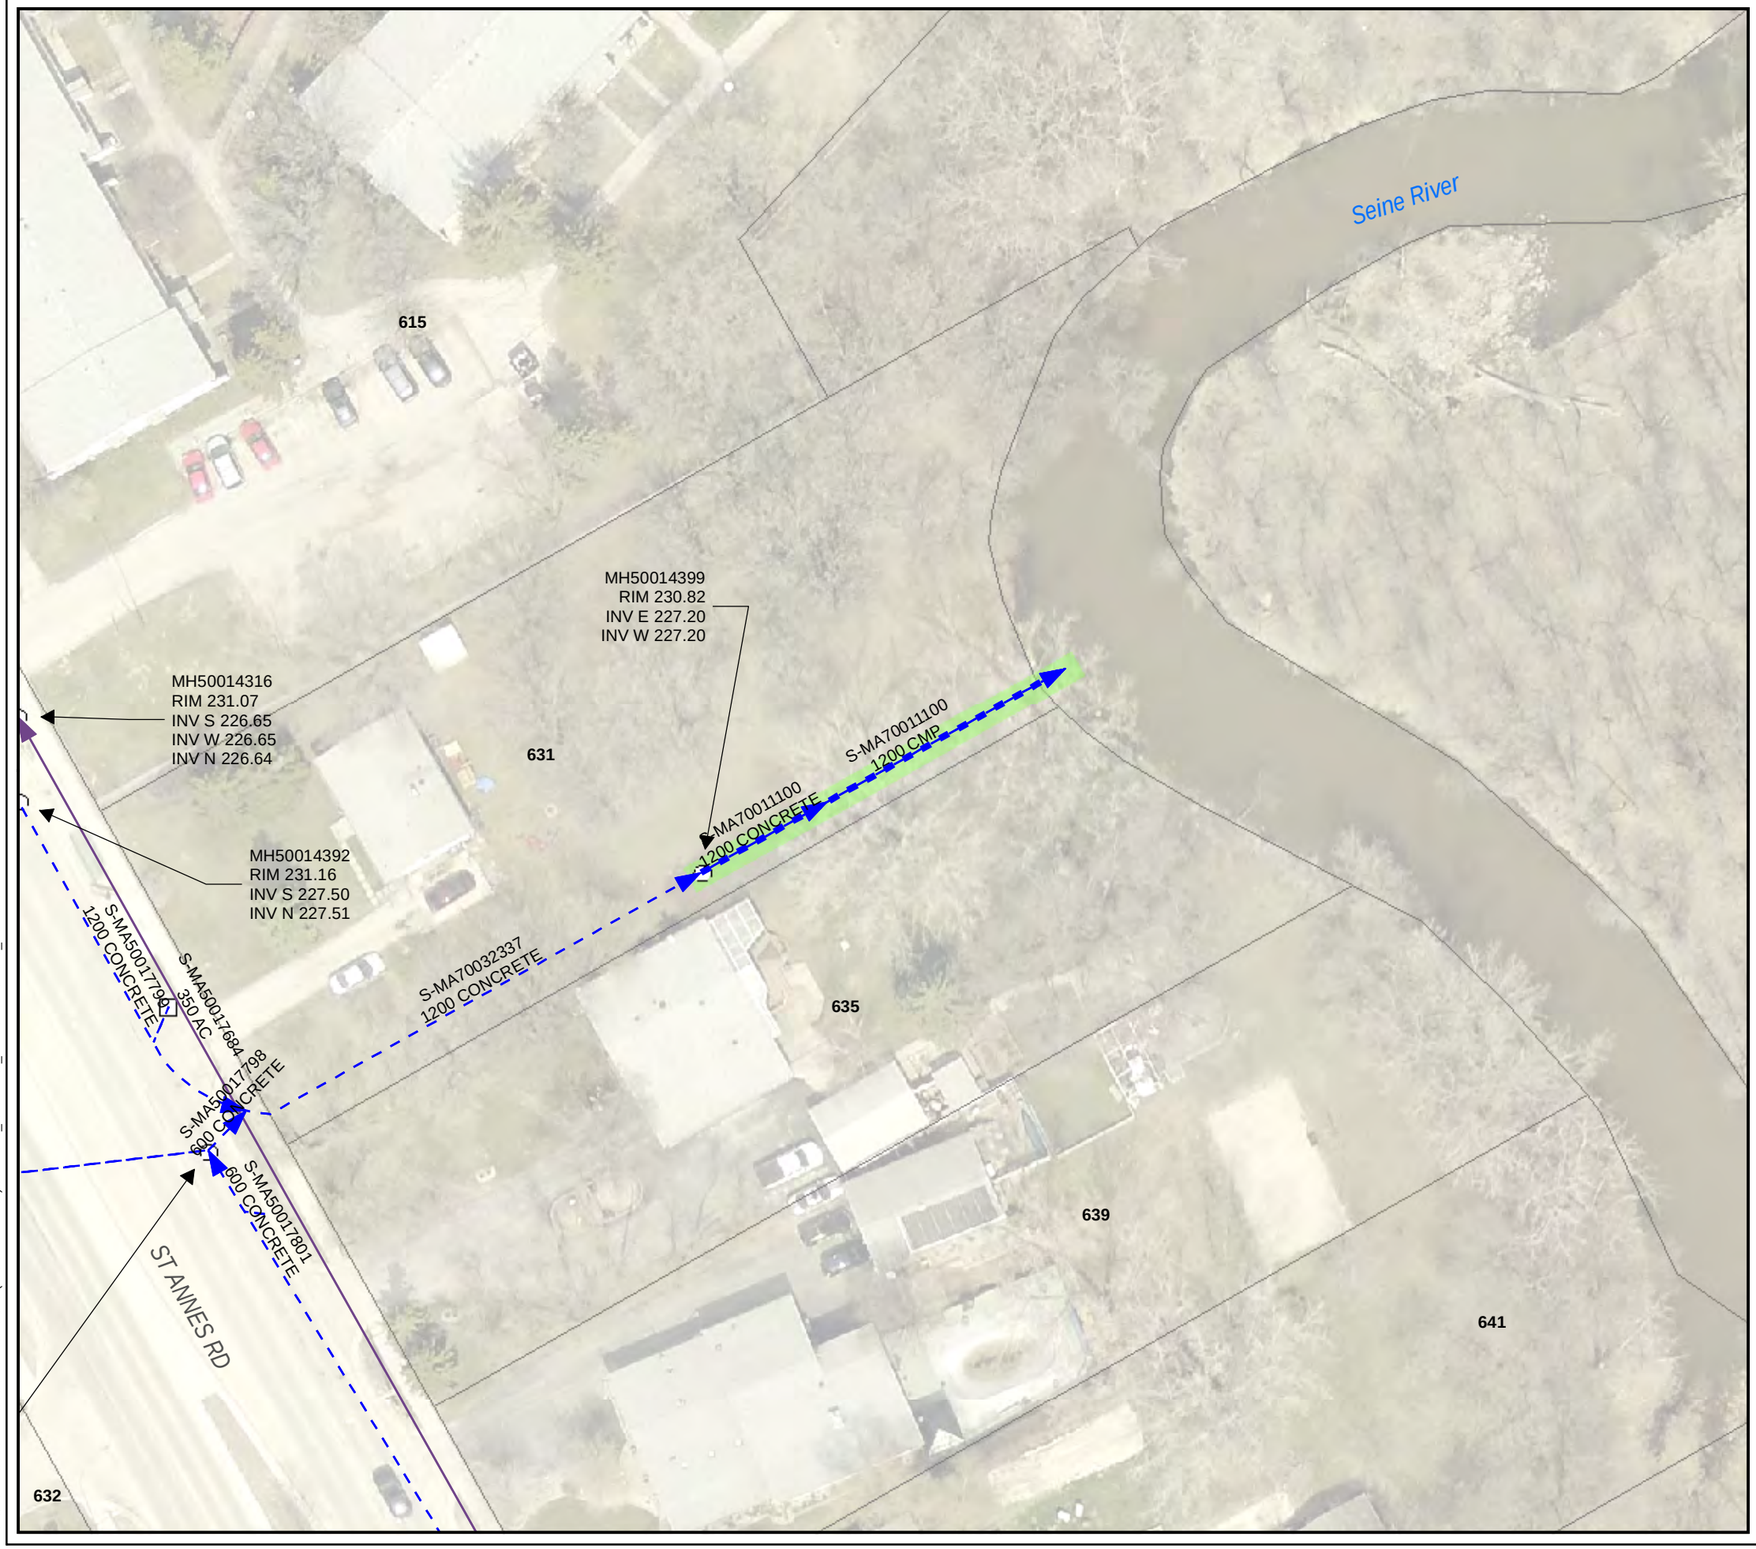

Summer Inspections

LEGEND

- LDS
- WWS
- CB Lead
- SEWER MANHOLE
- CATCH BASIN

SITE CONSIDERATIONS:

7.5 0 7.5 15 22.5 30 m

N

1:500

NAD 1983 UTM Zone 14N

Issue Status: Tender

AECOM

Drawing: 74

Outfall Asset Number: S-MA70011100 - 35.03m
Upstream Sewer Asset Number: None - 0m
Upstream Manhole Coordinates: 637610.6979E, 5521514.2176N
Location: 631 ST ANNE'S RD

The City of Winnipeg
BID Opportunity No.420-2016

Last saved by: CLOUSTONC (2016-05-05) Last Plotted: never
Filename: P:\60431277\900-WORK\920-929 (GIS-GRAPHICS)\692-2015_DRAWING_TENDER420-2016_R0.MXD