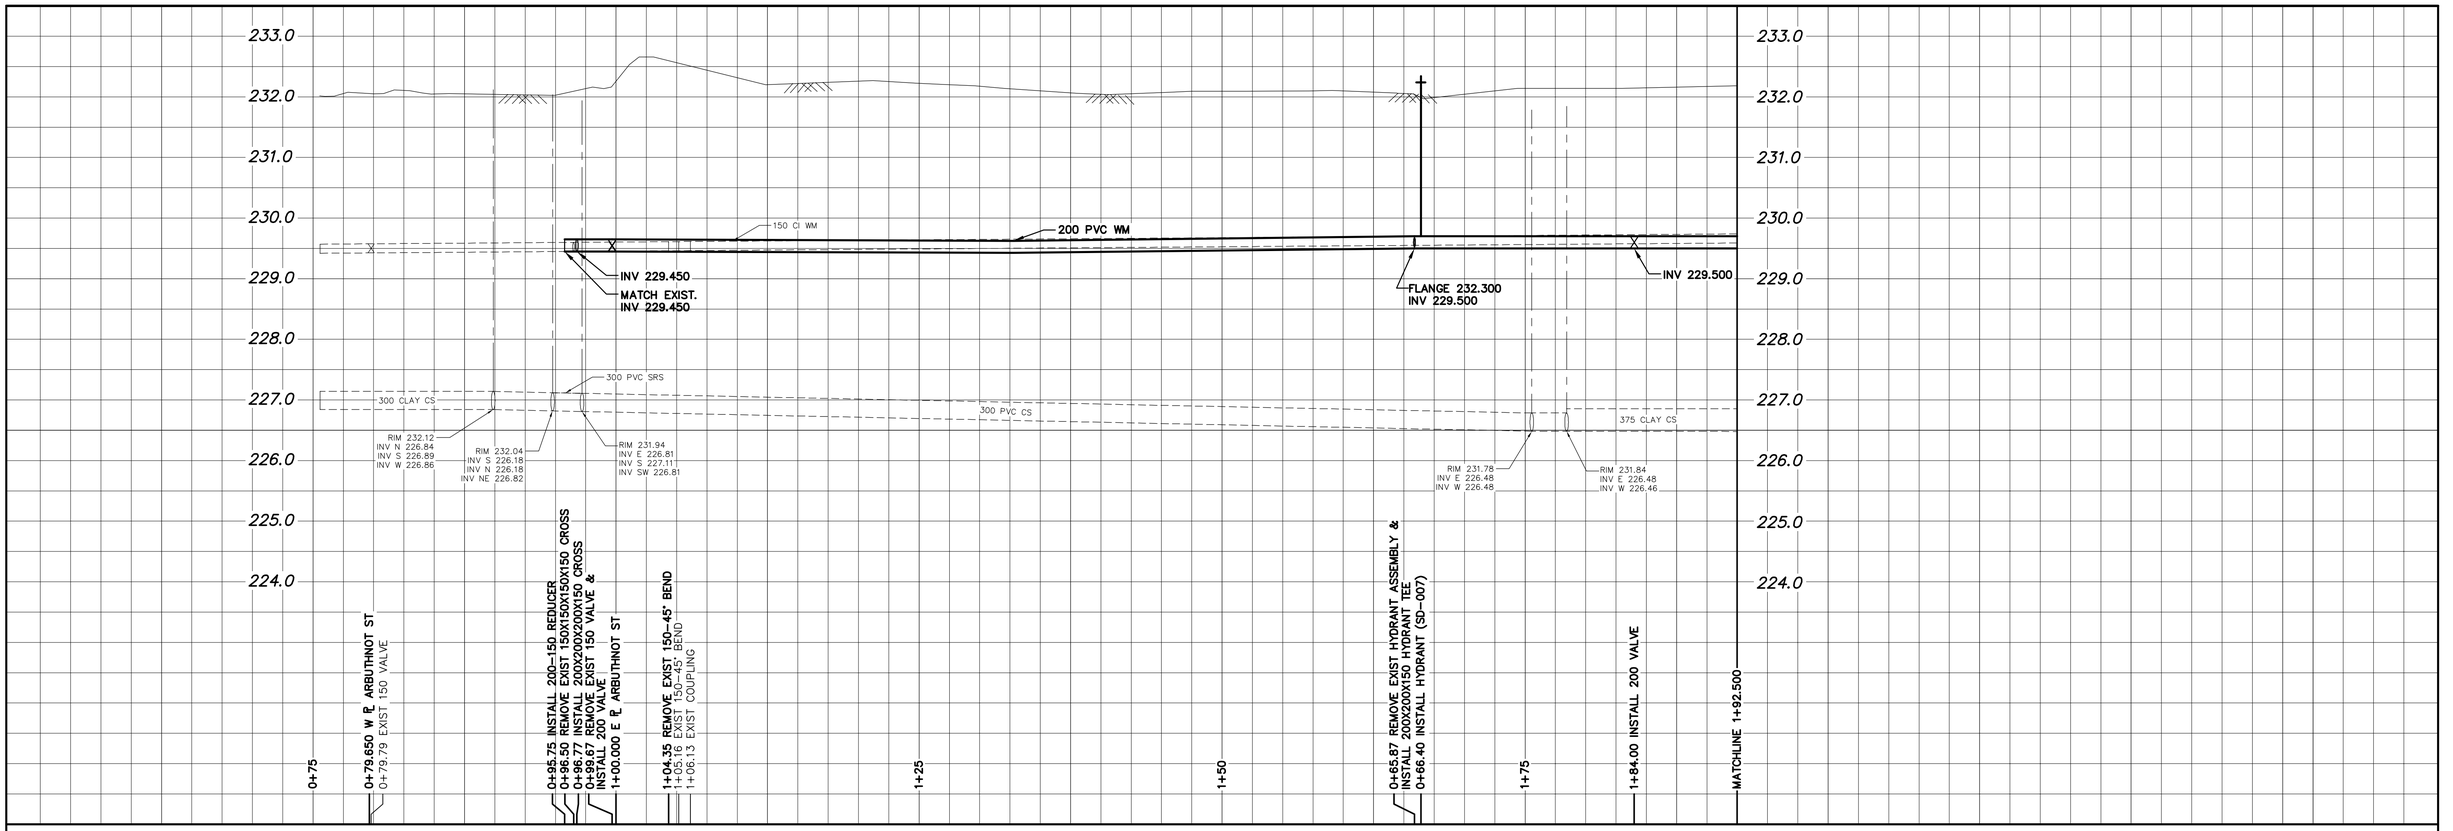

NOTE: CHAINAGES SHOWN ARE ALONG S. ℄ OF FLEET AVE.

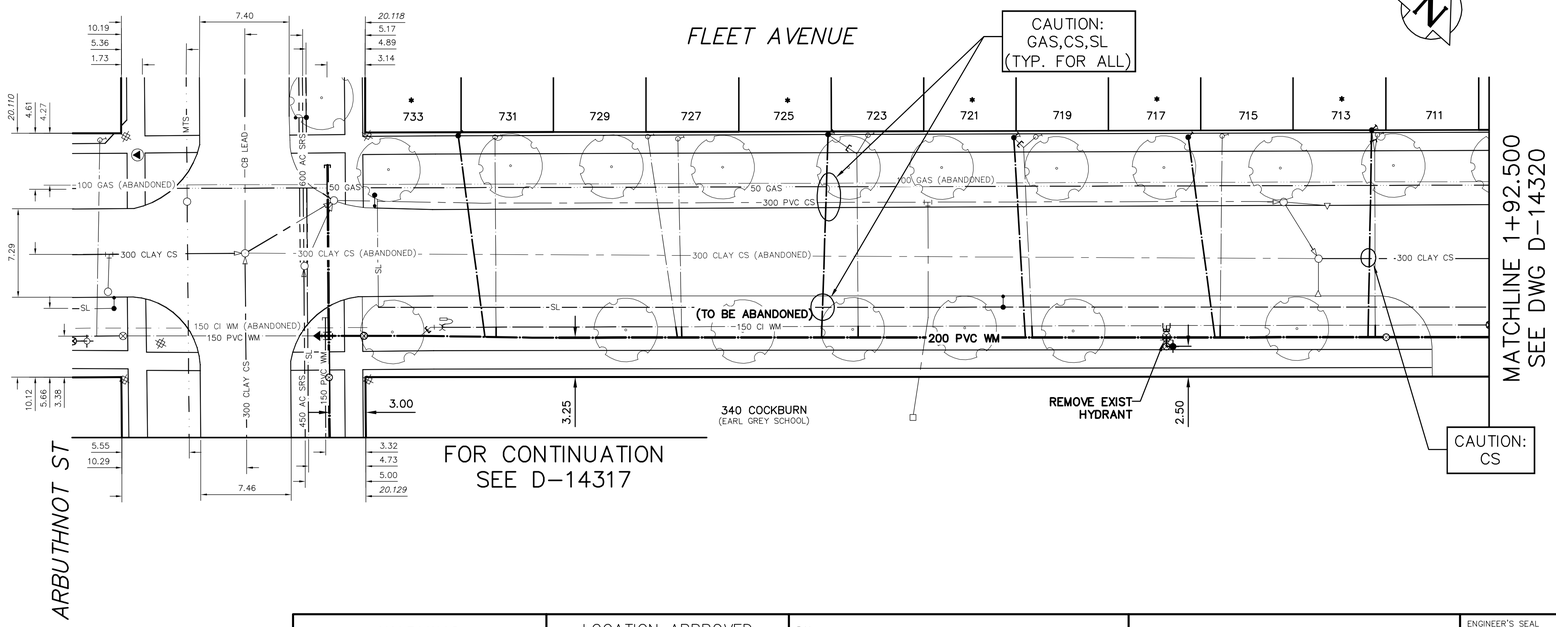

WATER SERVICE INFORMATION

ADDRESS	SIZE (mm) MATERIAL (STREET)	SIZE (mm) MATERIAL (PROP.)	SHORT & LONG MEASUREMENT	CORP. LOCATION	REMARKS
* 733 FLEET AVE RESIDENTIAL	20 CU	12 LEAD	3.05 EEL HSE 10.722 EEL ARBUTHNOT ST	OPP S/C	**RENEW TO ℄ W/20 CU** WYED WITH 731
731 FLEET AVE RESIDENTIAL	20 CU	12 LEAD	1.91 EWL HSE 10.724 EEL ARBUTHNOT ST	OPP S/C	**RECONNECT SERVICE** WYED WITH 733
729 FLEET AVE RESIDENTIAL	20 CU	20 CU	0.79 EEL HSE 23.311 EEL ARBUTHNOT ST	2.3 E OF S/C	**RECONNECT SERVICE** –
727 FLEET AVE RESIDENTIAL	– –	12 LEAD	1.56 EWL HSE 25.802 EEL ARBUTHNOT ST	0.3 E OF S/C	**RECONNECT SERVICE** –
* 725 FLEET AVE RESIDENTIAL	12 LEAD	12 LEAD	6.33 EWL HSE 38.181 EEL ARBUTHNOT ST	2.5 E OF S/C	**RENEW TO ℄ W/20 CU** WYED WITH 723
723 FLEET AVE RESIDENTIAL	20 CU	12 LEAD	1.91 EWL HSE 41.484 EEL ARBUTHNOT ST	0.8 W OF S/C	**RECONNECT SERVICE** WYED WITH 725
* 721 FLEET AVE RESIDENTIAL	20 CU	12 LEAD	0.33 EEL HSE 53.520 EEL ARBUTHNOT ST	1.4 E OF S/C	**RENEW TO ℄ W/20 CU** WYED WITH 719
719 FLEET AVE RESIDENTIAL	20 CU	20 CU	0.43 EWL HSE 55.332 EEL ARBUTHNOT ST	0.4 W OF S/C	**RECONNECT SERVICE** WYED WITH 721
* 717 FLEET AVE RESIDENTIAL	16 CU	20 CU	1.76 EEL HSE 70.702 EEL ARBUTHNOT ST	0.2 W OF S/C	**RENEW TO ℄ W/20 CU** WYED WITH 715
715 FLEET AVE RESIDENTIAL	16 CU	20 CU	1.34 EWL HSE 70.704 EEL ARBUTHNOT ST	0.2 W OF S/C	**RECONNECT SERVICE** WYED WITH 717
* 713 FLEET AVE RESIDENTIAL	20 CU	20 CU	1.40 WEL HSE 83.041 EEL ARBUTHNOT ST	0.2 E OF C/S	**RENEW TO ℄ W/20 CU** WYED WITH 711
711 FLEET AVE RESIDENTIAL	20 CU	12 CU	2.15 WWL HSE 83.583 EEL ARBUTHNOT ST	0.2 W OF S/C	**RECONNECT SERVICE** WYED WITH 713

* SERVICES TO BE RENEWED TO ℄. ALL OTHERS TO BE RECONNECTED

FOR INDEX SEE D-14316

NOTE: ALL VALVES TO BE INSTALLED COUNTERCLOCKWISE TO CLOSE

METRIC
WHOLE NUMBERS INDICATE MILLIMETRES
DECIMALIZED NUMBERS INDICATE METRES

0.0 5.0 10.0 15.0 20.0 25.0

WARNING

IF POWER EQUIPMENT OR EXPLOSIVES ARE TO BE USED FOR EXCAVATION ON THIS PROJECT THE CONTRACTOR MUST:

1) NOTIFY THE GAS COMPANY OF THE PROPOSED LOCATION OF EXCAVATION.

2) TAKE PRECAUTION TO AVOID DAMAGE TO GAS COMPANY INSTALLATIONS.

SEE PROVINCIAL REGULATION 210/72 FOR DETAILS

LOCATION APPROVED
UNDERGROUND STRUCTURES

SUPV. U/G STRUCTURES COMMITTEE — DATE

NOTE:
LOCATION OF UNDERGROUND STRUCTURES AS SHOWN ARE BASED ON THE BEST INFORMATION AVAILABLE BUT NO GUARANTEE IS GIVEN THAT ALL EXISTING UTILITIES ARE SHOWN OR THAT THE GIVEN LOCATIONS ARE EXACT. CONFIRMATION OF EXISTENCE AND EXACT LOCATION OF ALL SERVICES MUST BE OBTAINED FROM THE INDIVIDUAL UTILITIES BEFORE PROCEEDING WITH CONSTRUCTION.

B.M.
ELEV.

NO.	REVISIONS	DATE	BY

DESIGNED BY	JF	CHECKED BY	SC
DRAWN BY	RJ	APPROVED BY	KZ
SCALE: HORIZONTAL	1:250	RELEASED FOR CONSTRUCTION	STACY COURNOYER
VERTICAL	1:50		
DATE	2016 05 19	DATE	2016 05 20

PLOT DATE: 2016 05 19

ENGINEER'S SEAL
ORIGINAL SIGNED BY S.R.J. COURNOYER 16-05-20

CONSULTANT DRAWING NUMBER
–

BID OPPORTUNITY: 428-2016
CONTRACT NUMBER: 8

Winnipeg

THE CITY OF WINNIPEG
WATER AND WASTE DEPARTMENT
ENGINEERING DIVISION

2016 WATER MAIN RENEWALS
CONTRACT 8

FLEET AVENUE
ARBUTHNOT STREET TO
92 E OF ARBUTHNOT STREET

SHEET 4 OF 13

CITY DRAWING NUMBER
D-14319

FILE PATH: R:\DRAWINGS\WATER\RENEWAL\2016 RENEWALS\Contract 8\Construction Dwg\
FILE NAME: FLEET_rob.dwg