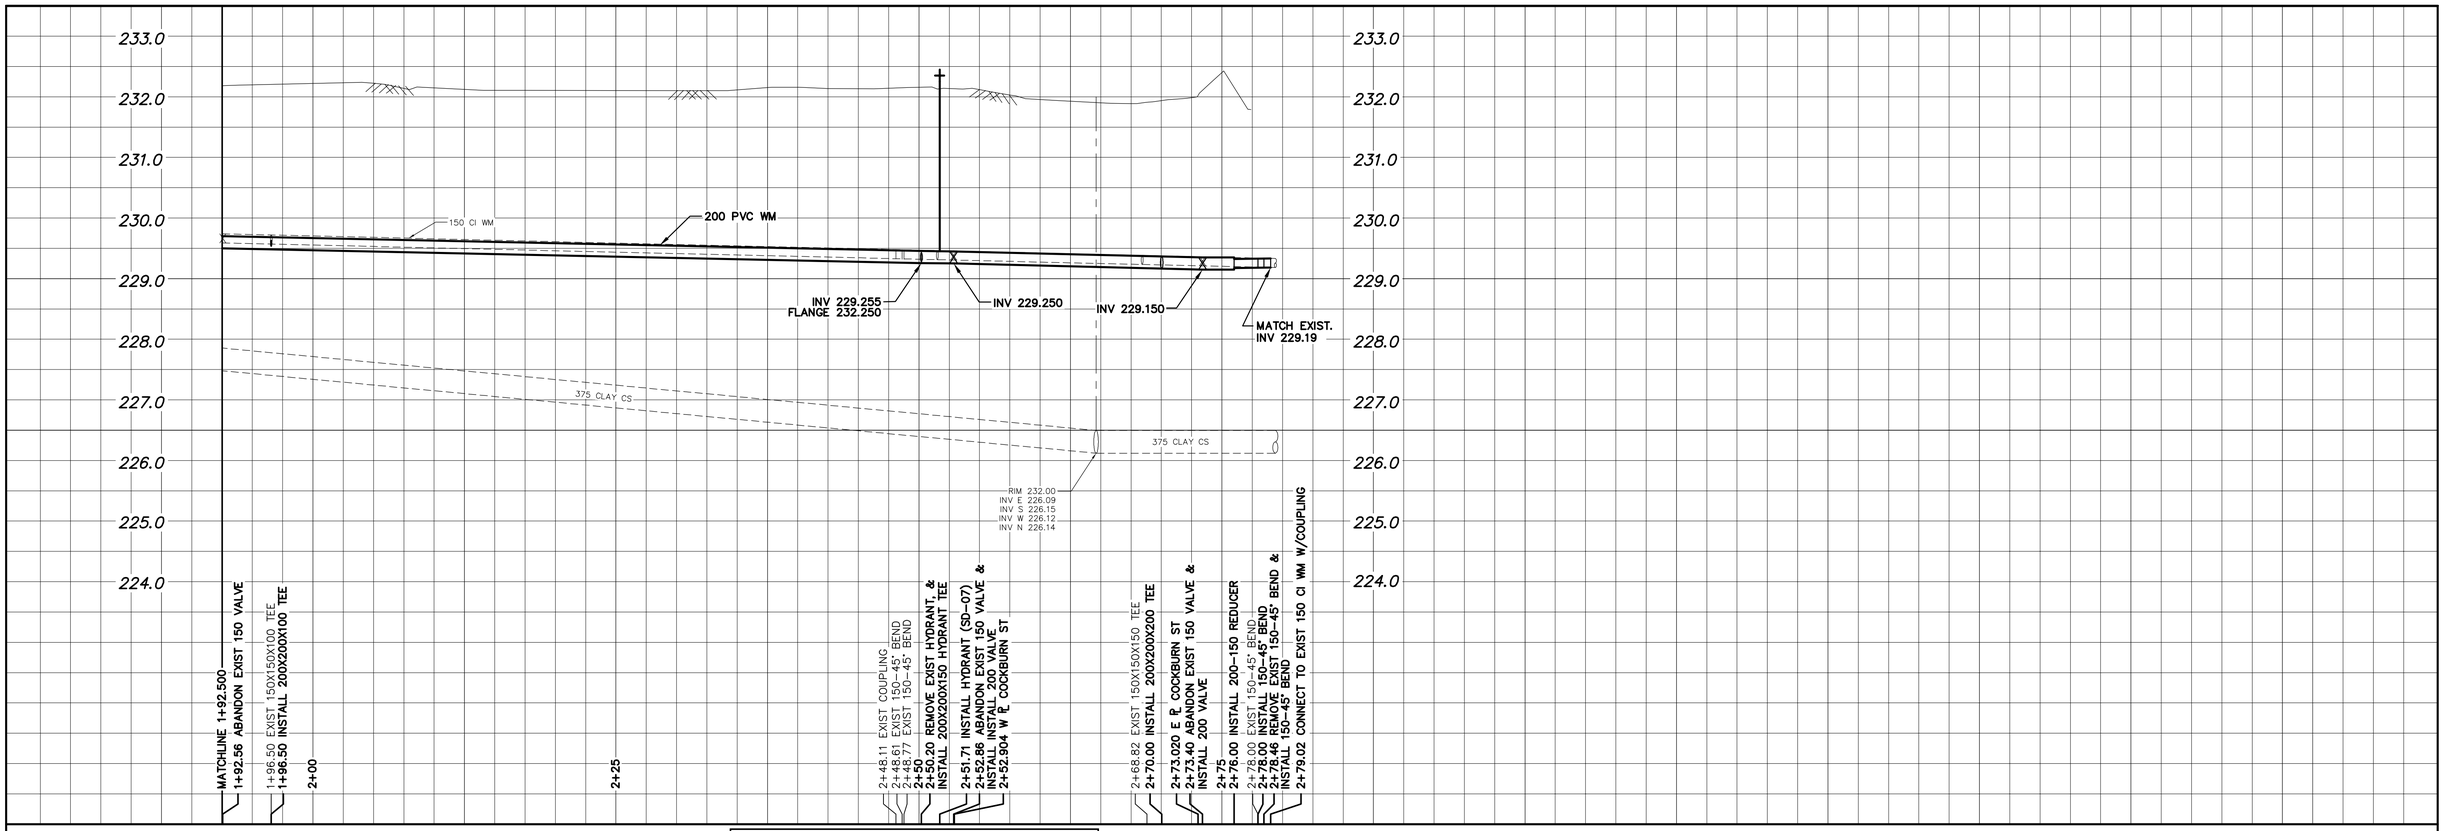

NOTE: CHAINAGES SHOWN ARE ALONG S. ℄ OF FLEET AVE.

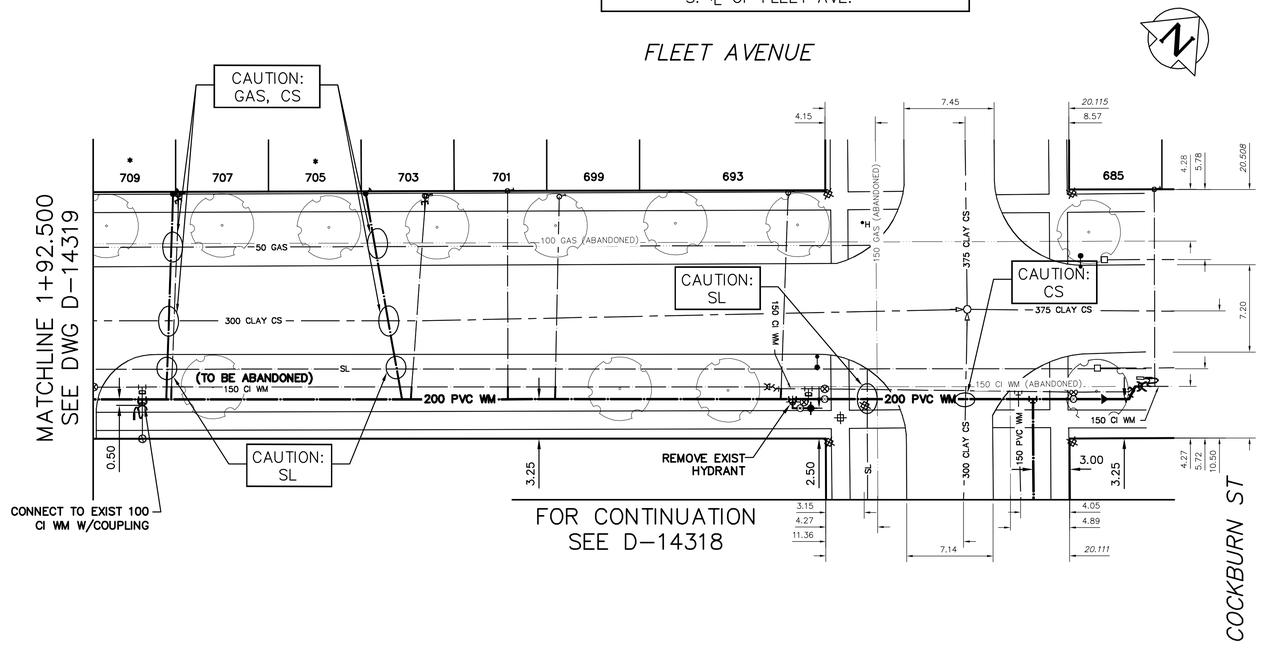

WATER SERVICE INFORMATION

ADDRESS	SIZE (mm) MATERIAL (STREET)	SIZE (mm) MATERIAL (PROP.)	SHORT & LONG MEASUREMENT	CORP. LOCATION	REMARKS
* 709 FLEET AVE RESIDENTIAL	20 CU	12 LEAD	0.31 WEL HSE 53.441 WWL COCKBURN ST	0.5 W OF S/C	**RENEW TO ℄ W/20 CU** WYED WITH 707
707 FLEET AVE RESIDENTIAL	20 CU	12 LEAD	1.61 WWL HSE 53.321 WWL COCKBURN ST	0.6 W OF S/C	**RECONNECT SERVICE** WYED WITH 709
* 705 FLEET AVE RESIDENTIAL	12 LEAD	12 LEAD	4.79 EEL HSE 33.054 WWL COCKBURN ST	1.1 W OF S/C	**RENEW TO ℄ W/20 CU** WYED WITH 703
703 FLEET AVE RESIDENTIAL	20 CU	– –	3.53 EWL HSE 32.952 WWL COCKBURN ST	1.2 W OF S/C	**RECONNECT SERVICE** WYED WITH 705
701 FLEET AVE RESIDENTIAL	20 CU	20 CU	2.79 EWL HSE 26.213 WWL COCKBURN ST	OPP S/C	**RECONNECT SERVICE** –
699 FLEET AVE RESIDENTIAL	20 CU	12 LEAD	0.72 WWL HSE 21.953 WWL COCKBURN ST	0.4 W OF S/C	**RECONNECT SERVICE** –
693 FLEET AVE RESIDENTIAL	20 CU	20 CU	0.95 EEL HSE 3.060 WWL COCKBURN ST	0.6 W OF S/C	**RECONNECT SERVICE** –
685 FLEET AVE RESIDENTIAL	20 CU	12 LEAD	1.79 EEL HSE 7.021 EEL COCKBURN ST	OPP S/C	OUTSIDE SET LIMITS –
690 FLEET AVE COMMERCIAL	25 CU	25 CU	0.54 WEL HSE 18.621 EEL COCKBURN ST	OPP S/C	OUTSIDE SET LIMITS –
340 COCKBURN ST COMMERCIAL	100 CI	100 CI	6.46 WWL BLDG 56.37 WWL COCKBURN ST	OPP S/C	**RECONNECT SERVICE** –

* SERVICES TO BE RENEWED TO ℄. ALL OTHERS TO BE RECONNECTED

FOR INDEX SEE D-14316

NOTE: ALL VALVES TO BE INSTALLED COUNTERCLOCKWISE TO CLOSE

METRIC
WHOLE NUMBERS INDICATE MILLIMETRES
DECIMALIZED NUMBERS INDICATE METRES

0.0 5.0 10.0 15.0 20.0 25.0

WARNING

IF POWER EQUIPMENT OR EXPLOSIVES ARE TO BE USED FOR EXCAVATION ON THIS PROJECT THE CONTRACTOR MUST:

1) NOTIFY THE GAS COMPANY OF THE PROPOSED LOCATION OF EXCAVATION.

2) TAKE PRECAUTION TO AVOID DAMAGE TO GAS COMPANY INSTALLATIONS.

SEE PROVINCIAL REGULATION 210/72 FOR DETAILS

LOCATION APPROVED
UNDERGROUND STRUCTURES

SUPV. U/G STRUCTURES COMMITTEE — DATE

NOTE:

LOCATION OF UNDERGROUND STRUCTURES AS SHOWN ARE BASED ON THE BEST INFORMATION AVAILABLE BUT NO GUARANTEE IS GIVEN THAT ALL EXISTING UTILITIES ARE SHOWN OR THAT THE GIVEN LOCATIONS ARE EXACT. CONFIRMATION OF EXISTENCE AND EXACT LOCATION OF ALL SERVICES MUST BE OBTAINED FROM THE INDIVIDUAL UTILITIES BEFORE PROCEEDING WITH CONSTRUCTION.

B.M.
ELEV.

NO.	REVISIONS	DATE	BY

DESIGNED BY	JF	CHECKED BY	SC
DRAWN BY	RJ	APPROVED BY	KZ
SCALE: HORIZONTAL	1:250	RELEASED FOR CONSTRUCTION	STACY COURNOYER
VERTICAL	1:50		
DATE	2016 05 19	DATE	2016 05 20

PLOT DATE: 2016 04 29

ENGINEER'S SEAL

ORIGINAL SIGNED BY S.R.J. COURNOYER 16-05-20

CONSULTANT DRAWING NUMBER

–

Winnipeg

THE CITY OF WINNIPEG
WATER AND WASTE DEPARTMENT
ENGINEERING DIVISION

2016 WATER MAIN RENEWALS
CONTRACT 8

FLEET AVENUE
92 E OF ARBUTHNOT STREET TO COCKBURN STREET

SHEET 5 OF 13

CITY DRAWING NUMBER

D-14320

BID OPPORTUNITY: 428-2016
CONTRACT NUMBER: 8

FILE PATH: R:\DRAWINGS\WATER\RENEWAL\2016 RENEWALS\Contract 8\Construction Dwg\
FILE NAME: FLEET_rob.dwg