


## C | SECTION

BS-302 | REF: BS-101 SCALE: 1 : 50

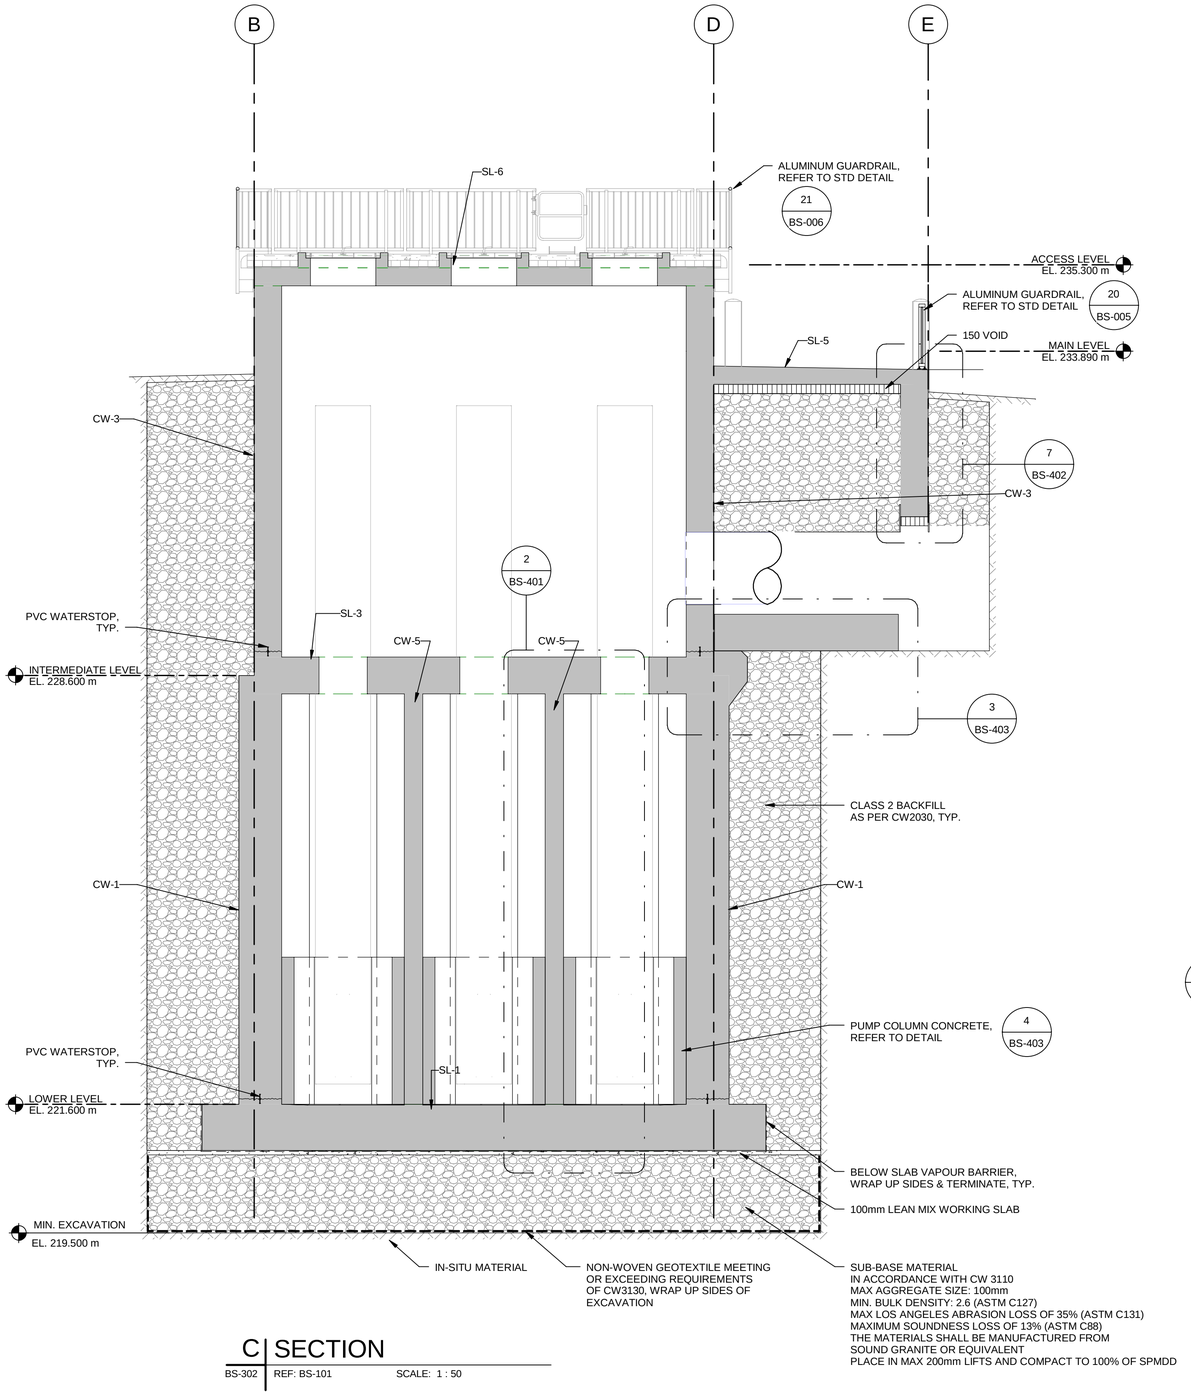


## D | SECTION

BS-302 | REF: BS-101 SCALE: 1 : 50

METRIC
WHOLE NUMBERS INDICATE MILLIMETRES
DECIMALIZED NUMBERS INDICATE METRES

APEGM
Certificate of Authorization
AECOM Canada Ltd.
No. 4671 Date:_____

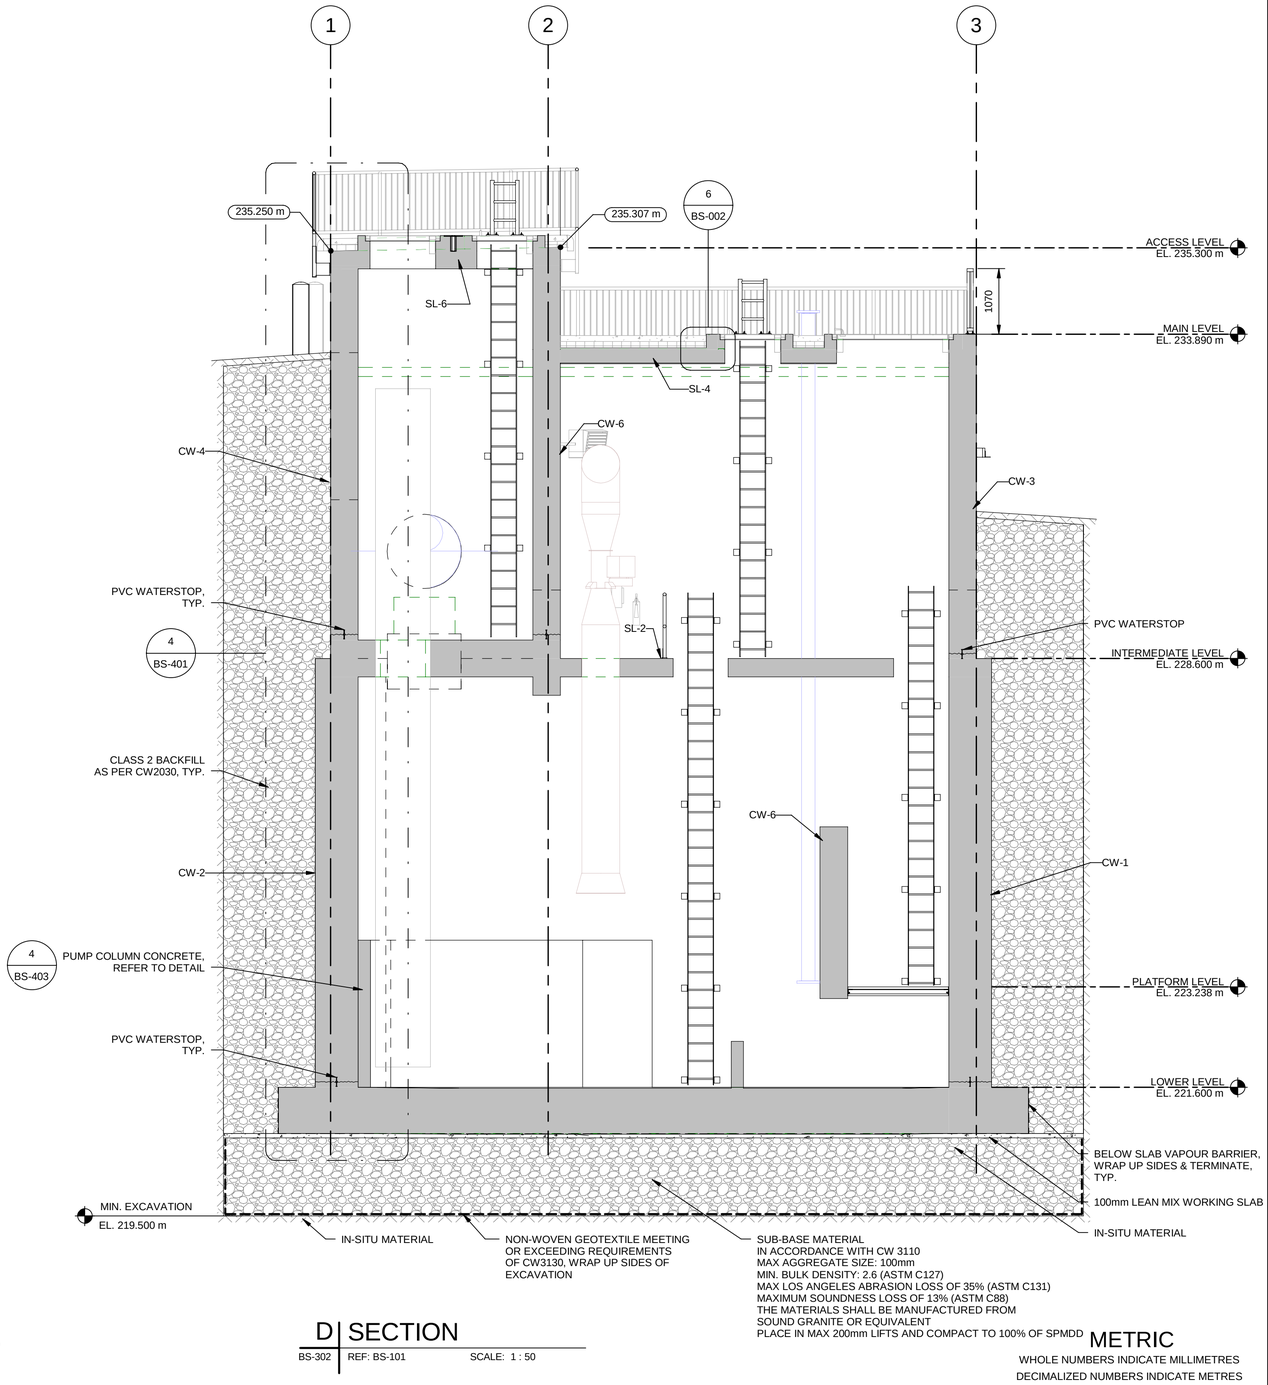**UNDERGROUND STRUCTURES**

SUPV. U/G STRUCTURES _____ DATE _____

LOCATION OF UNDERGROUND STRUCTURES AS SHOWN ARE BASED ON THE BEST INFORMATION AVAILABLE, BUT NO GUARANTEE IS GIVEN THAT ALL EXISTING UTILITIES ARE SHOWN OR THAT THE GIVEN LOCATIONS ARE EXACT. CONFIRMATION OF EXISTENCE AND EXACT LOCATION OF ALL SERVICES MUST BE OBTAINED FROM THE INDIVIDUAL UTILITIES BEFORE PROCEEDING WITH CONSTRUCTION.

B.M. ELEV.

| NO. | REVISIONS | DATE | BY |
|---|---|---|---|
| O | ISSUED FOR TENDER | 17/01/09 | KK |

AECOM

| | | | |
|---|---|---|---|
| DESIGNED BY | KK/JT | CHECKED BY | SBB |
| DRAWN BY | KK | APPROVED BY | AN |
| HOR. SCALE / VERTICAL | AS SHOWN | RELEASED FOR CONSTRUCTION | |
| DATE | 06/01/2016 | DATE | 09/06/2016 |

ENGINEER'S SEAL
PROVINCE OF MANITOBA
J.A. THOMPSON
Member
30632
REGISTERED PROFESSIONAL ENGINEER

CONSULTANT PROJECT NUMBER
60321148

Winnipeg

# THE CITY OF WINNIPEG
PUBLIC WORKS DEPARTMENT

**WAVERLEY STREET UNDERPASS AT CN MILE 3.89 RIVERS SUB**
*CONTRACT 2: UNDERPASS STRUCTURE, RAILWORKS, ROADWORKS, LAND DRAINAGE SEWER, PUMPING STATION AND LANDSCAPING WORKS*

PUMPING STATION
SECTIONS

CITY DRAWING NUMBER: U-239-2016-C2- BS-302
SHEET: 13 OF: 16
CONSULTANT DRAWING NUMBER: C2-BS-302

P:\60321148\900 Work\910 - CAD\99 - SUPPORT\PROJECT_TITLE_BLOCKS\Title Block for Pump Station works\163353 - XTB - C1 - CU.dwg